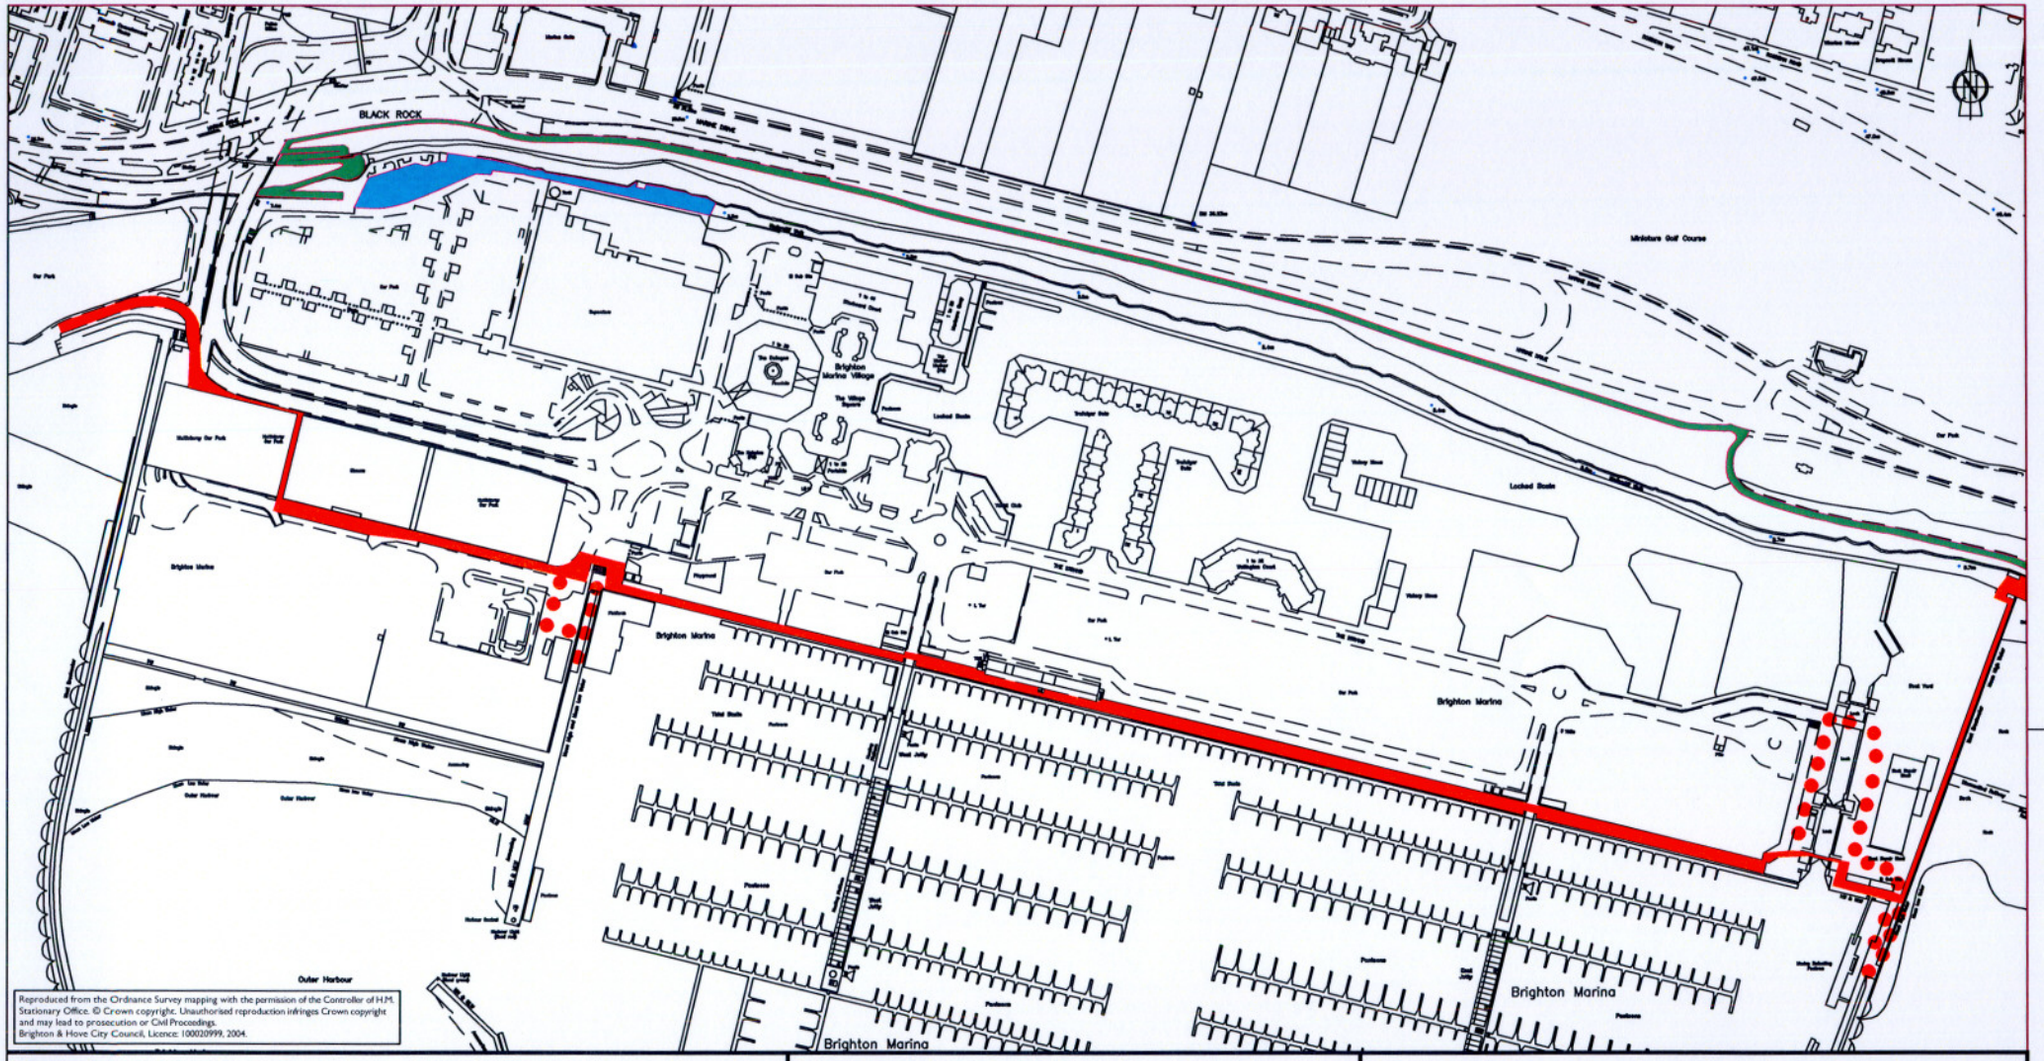

Notes

1. ALL DIMENSIONS IN MILLIMETRES UNLESS NOTED OTHERWISE.
2. DO NOT SCALE FROM THIS DRAWING.

- PROPOSED ROUTE THROUGH MARINA
- PROPOSED DISABLED ROUTE
- AREA OF TRO
- OFFICIAL ALTERNATIVE ROUTE

File: S:\Simon Mulroy\South Coast Cycle Route\Martin Eade Marina Route

Revision	Details	By	Date

Project Name

TRAFFIC REGULATION ORDER UNDERCLIFF WALK AT ASDA

Drawing Title

PLAN SHOWING ALTERNATIVE ROUTES & AREA OF CLOSURE.

Brighton & Hove

Drawn	Checked	Scale
SNM (Nov '04)	–	N.T.S.

Drawing No	Rev
SNM/ME MarRou1	