**APPENDIX B**

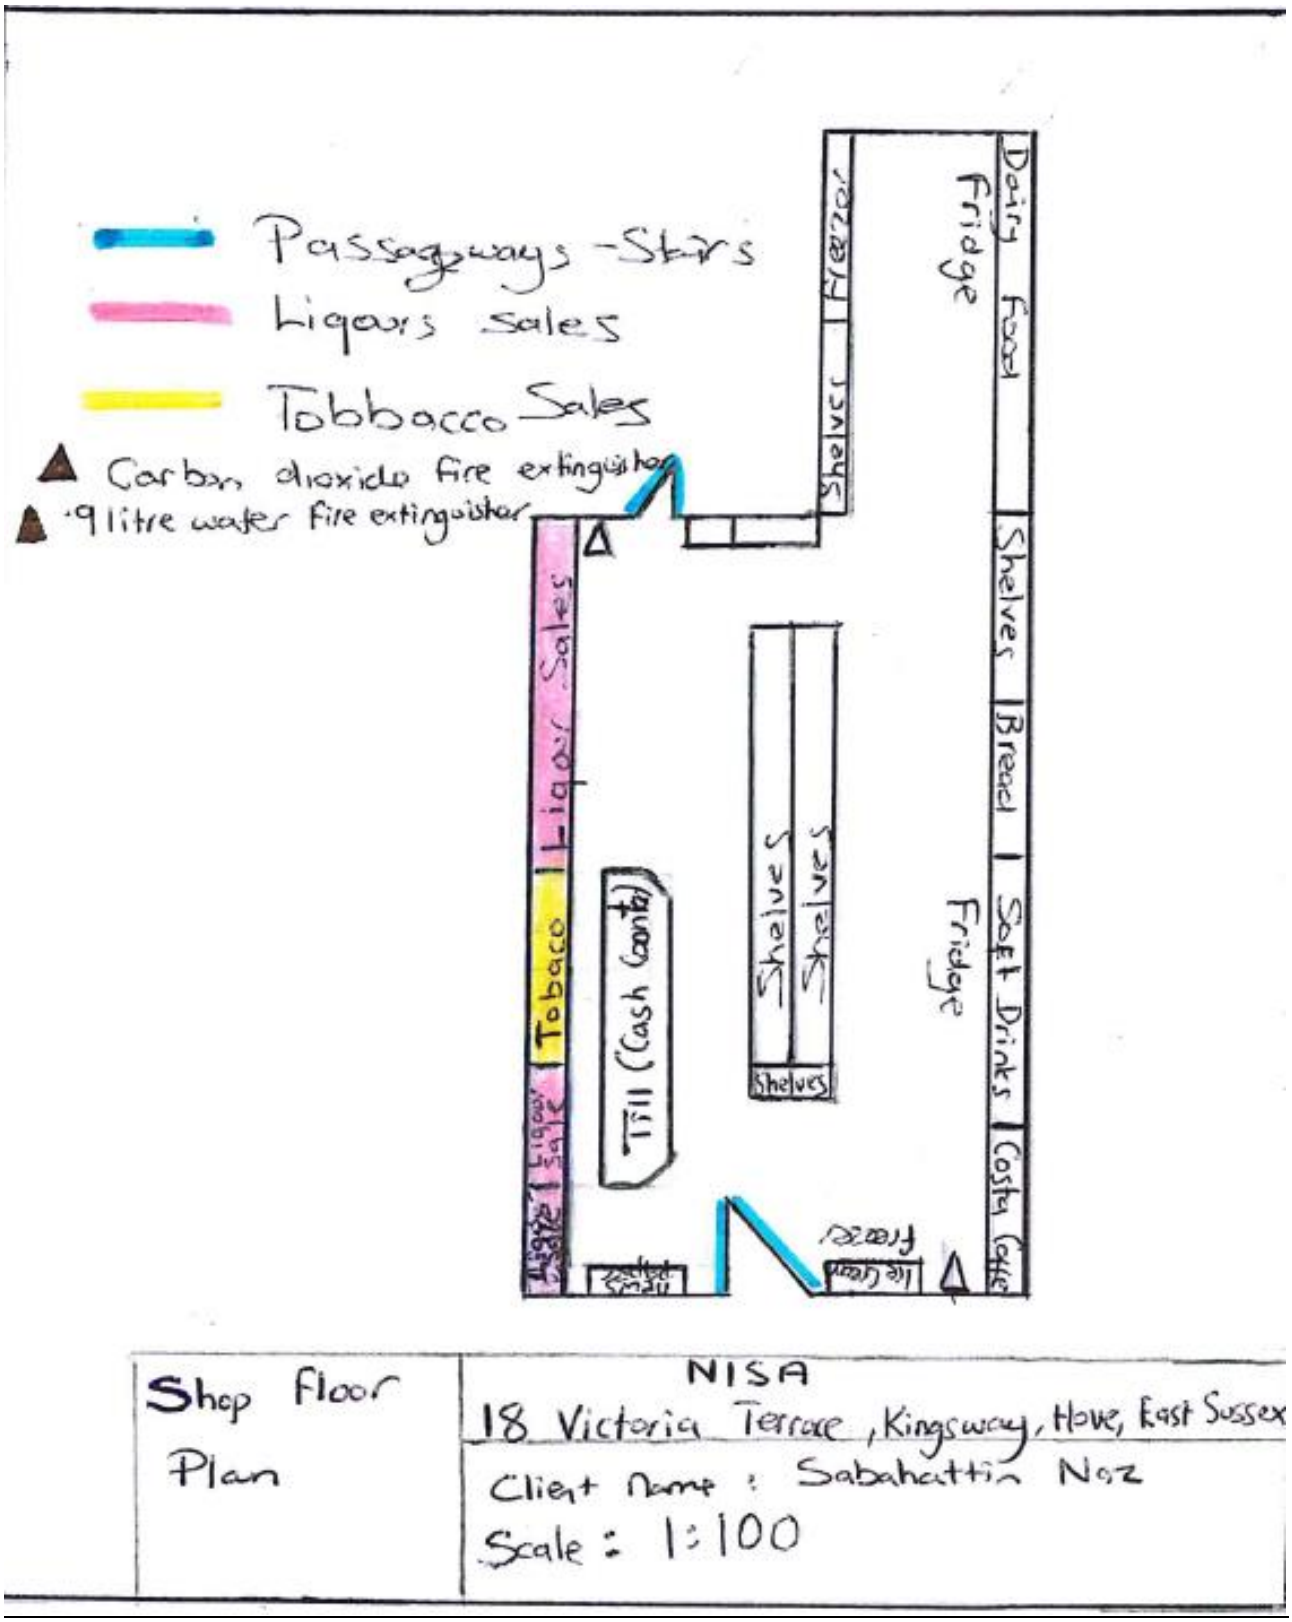
Passageways - Stairs
Liquors sales
Tobbacco Sales
Carbon dioxide fire extinguisher
·9 litre water fire extinguisher
Dairy Food
Fridge
Freezer
Shelves
Shelves
Bread
Soft Drinks
Costa Coffee
Fridge
Shelves
Shelves
Shelves
Till (Cash Counter)
Liquor Sales
Tobaco
Liquor Sales
Shop Floor Plan
NISA
18 Victoria Terrace, Kingsway, Hove, East Sussex
Client name : Sabahattin Naz
Scale : 1:100