APPENDIX B

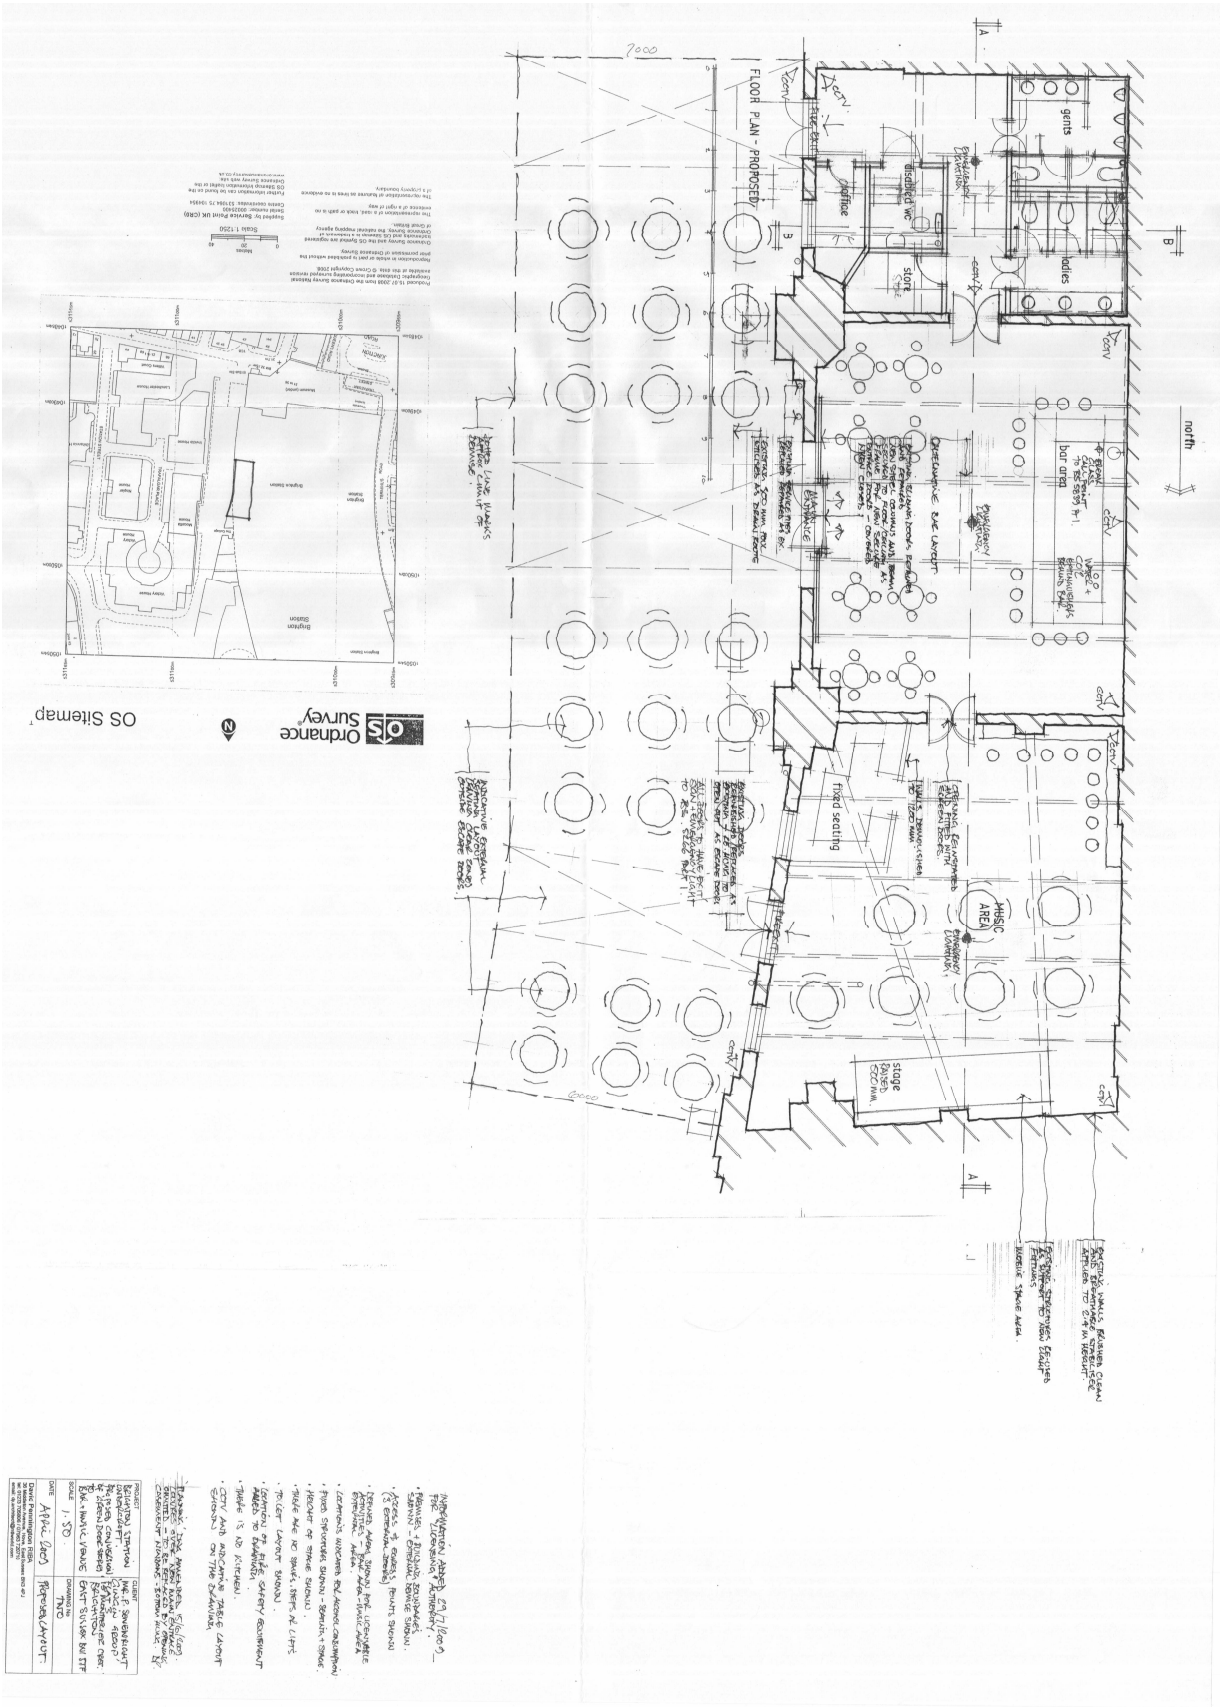
north
gents
ladies
bar area
office
store
fixed seating
stage
MUSIC AREA
FLOOR PLAN - PROPOSED
OS Sitemap
Ordnance Survey