# BH2019 01820 - 19-24 Melbourne Street

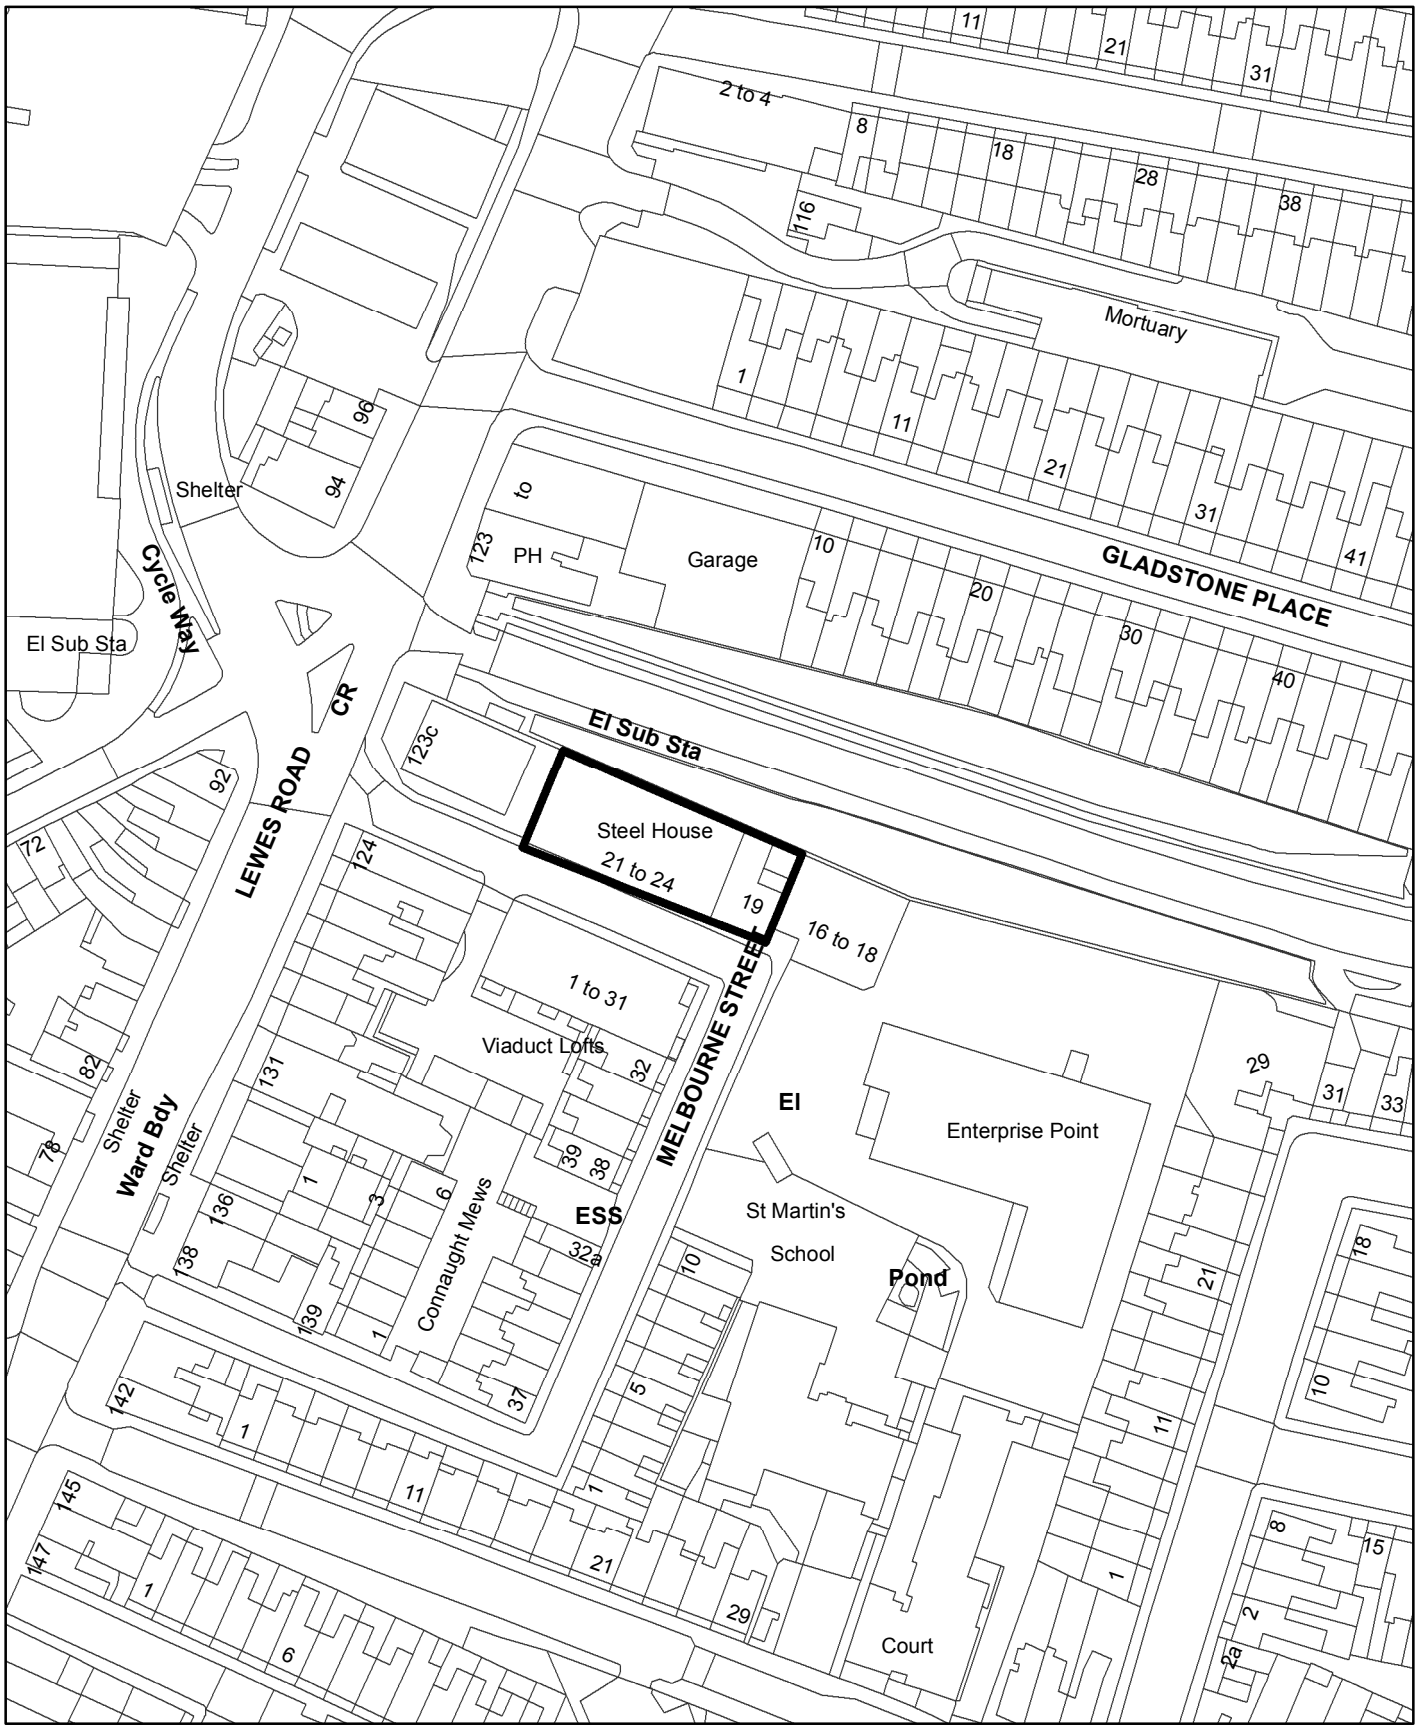


**Scale:** 1:1,250

(c) Crown Copyright. All rights reserved. Licence: 100020999, Brighton & Hove City Council. 2020.