APPENDIX B

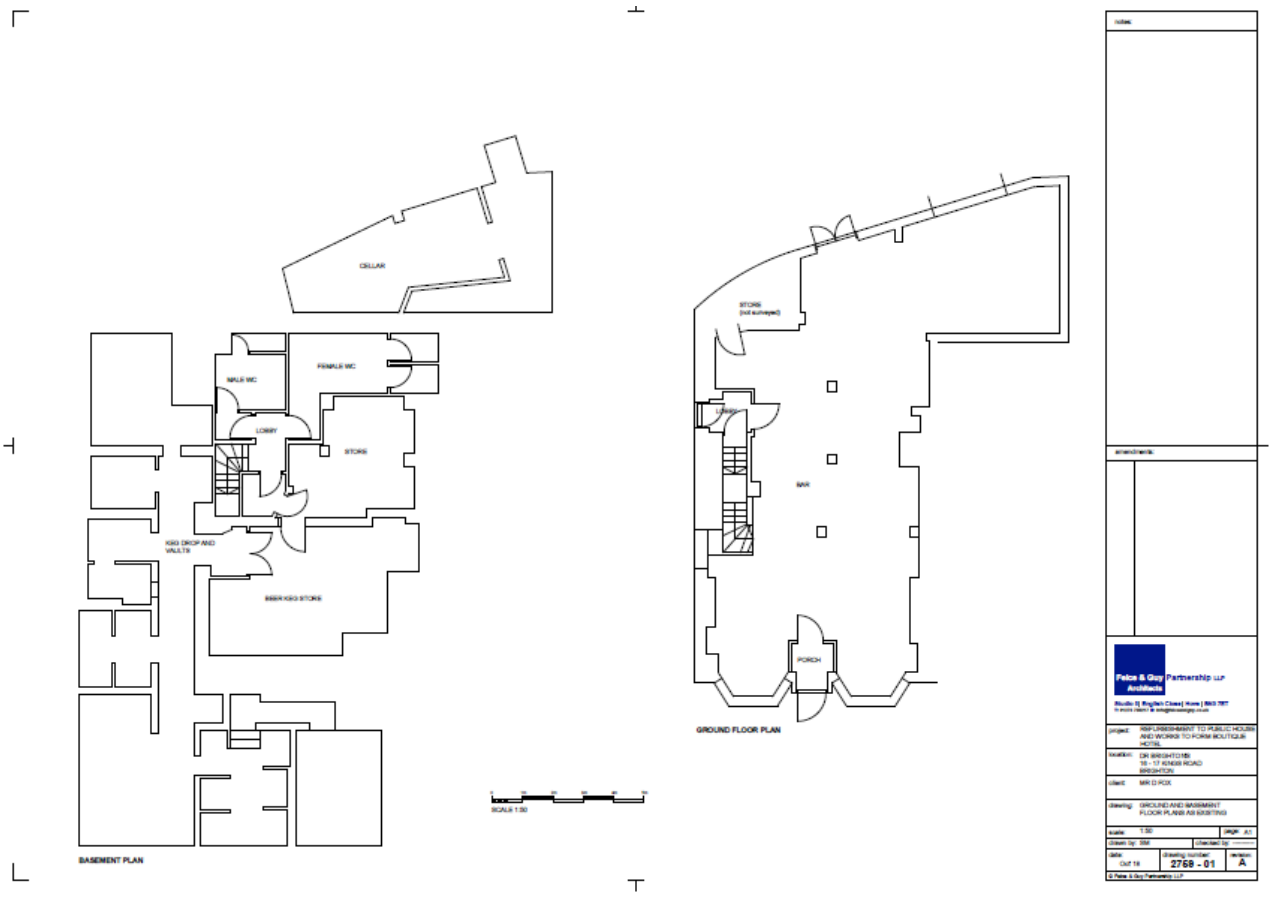
CELLAR
MALE WC
FEMALE WC
LOBBY
STORE
KEG DROP AND VAULTS
BASEMENT PLAN
SCALE 1:50
STORE
BAR
PORCH
GROUND FLOOR PLAN
Felce & Guy Partnership LLP
Architects
project:
location:
client:
drawing:
GROUND AND BASEMENT FLOOR PLANS AS EXISTING
scale:
1:50
paper:
A1
drawn by:
checked by:
date:
Oct 19
drawing number:
2769 - 01
revision:
A