Appendix E.3

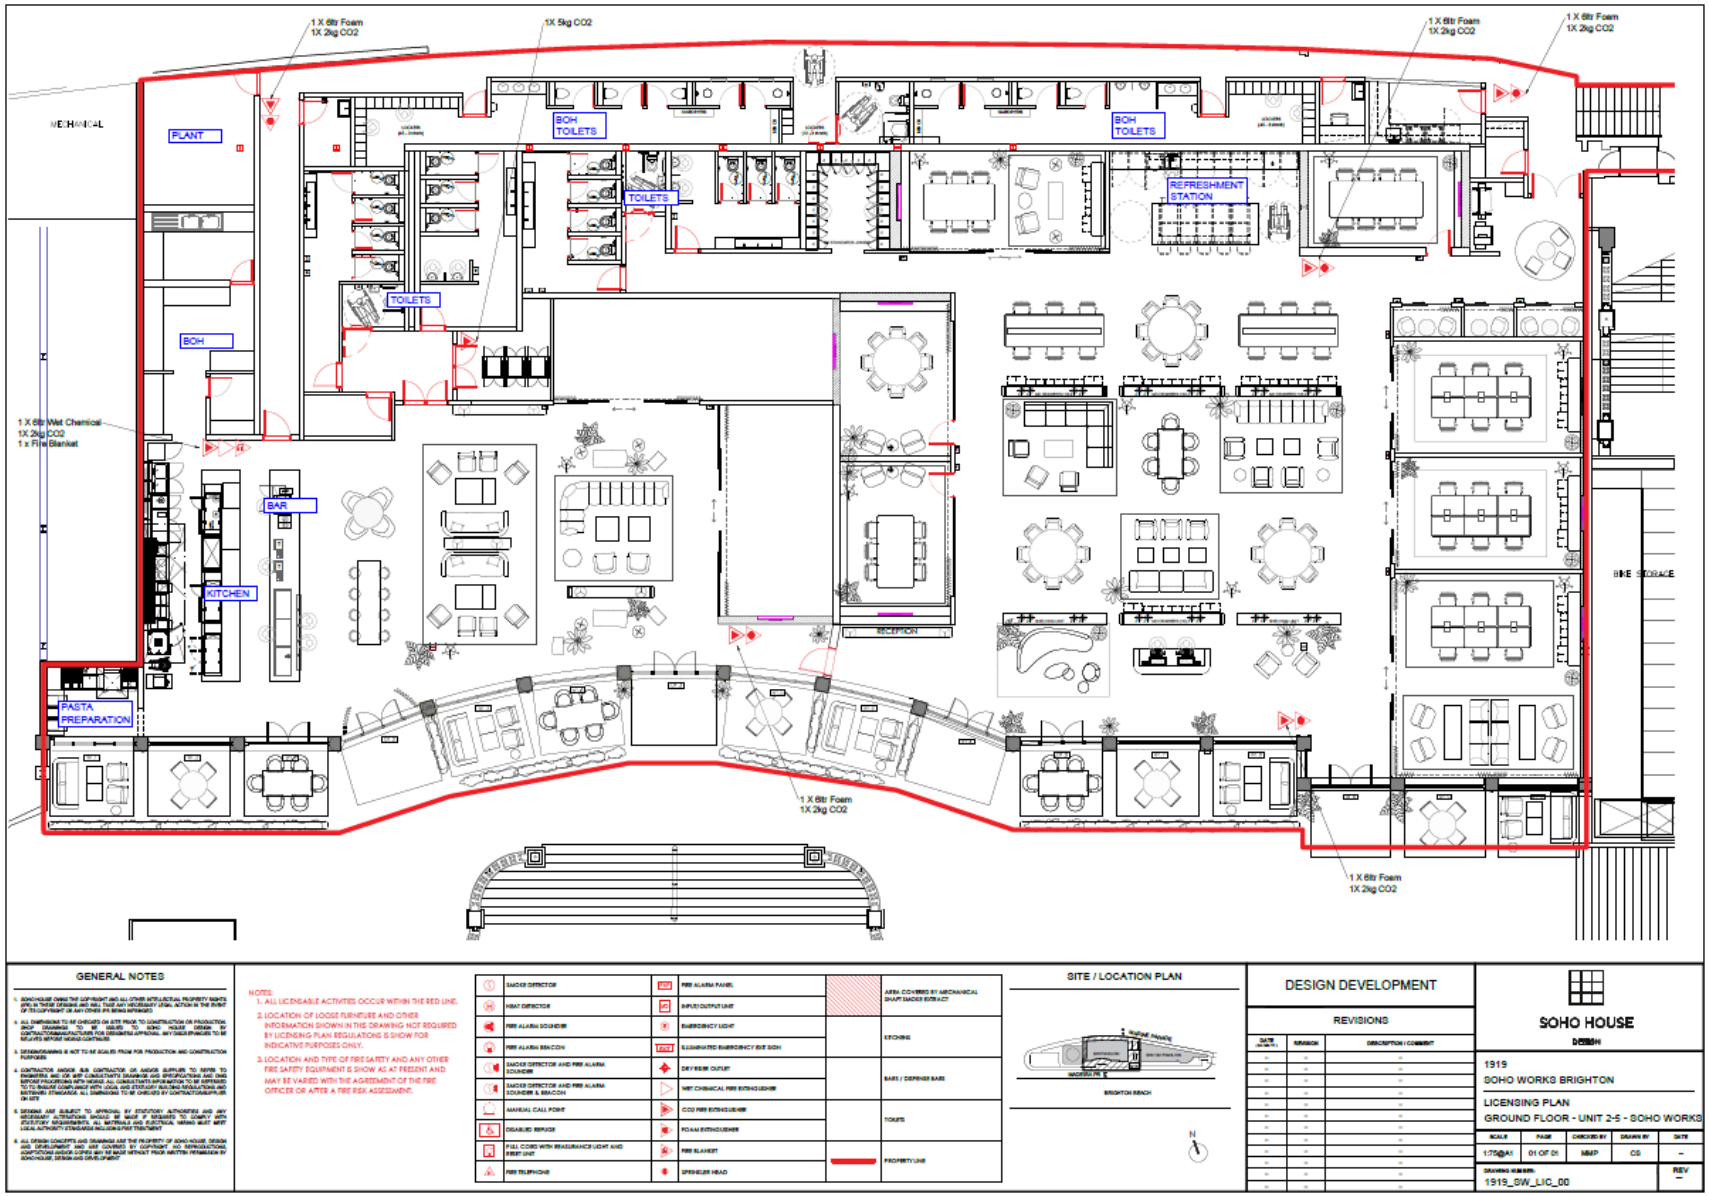
1 X 6ltr Foam
1X 2kg CO2
1X 5kg CO2
MECHANICAL
PLANT
BOH TOILETS
TOILETS
BOH
REFRESHMENT STATION
1 X 6ltr Wet Chemical
1X 2kg CO2
1 x Fire Blanket
BAR
KITCHEN
PASTA PREPARATION
RECEPTION
BIKE STORAGE
GENERAL NOTES
NOTES:
1. ALL LICENSABLE ACTIVITIES OCCUR WITHIN THE RED LINE.
2.LOCATION OF LOOSE FURNITURE AND OTHER INFORMATION SHOWN IN THE DRAWING NOT REQUIRED BY LICENSING PLAN REGULATIONS IS SHOW FOR INDICATIVE PURPOSES ONLY.
3.LOCATION AND TYPE OF FIRE SAFETY AND ANY OTHER FIRE SAFETY EQUIPMENT S SHOW AS AT PRESENT AND MAY BE VARIED WITH THE AGREEMENT OF THE FIRE OFFICER OR AFTER A FIRE RISK ASSESSMENT.
SMOKE DETECTOR
HEAT DETECTOR
FIRE ALARM SOUNDER
FIRE ALARM BEACON
SMOKE DETECTOR AND FIRE ALARM SOUNDER
SMOKE DETECTOR AND FIRE ALARM SOUNDER & BEACON
MANUAL CALL POINT
DISABLED REFUGE
PULL CORD WITH REASSURANCE LIGHT AND RESET UNIT
FIRE TELEPHONE
FIRE ALARM PANEL
INPUT/OUTPUT UNIT
EMERGENCY LIGHT
ILLUMINATED EMERGENCY EXIT SIGN
DRY RISER OUTLET
WET CHEMICAL FIRE EXTINGUISHER
CO2 FIRE EXTINGUISHER
FOAM EXTINGUISHER
FIRE BLANKET
SPRINKLER HEAD
AREA COVERED BY MECHANICAL SHAFT SMOKE EXTRACT
KITCHEN
BARS / DISPENSE BAR
TOILETS
PROPERTY LINE
SITE / LOCATION PLAN
BRIGHTON BEACH
N
DESIGN DEVELOPMENT
REVISIONS
DATE
REVISION
DESCRIPTION / COMMENT
SOHO HOUSE
design
1919
SOHO WORKS BRIGHTON
LICENSING PLAN
GROUND FLOOR - UNIT 2-5 - SOHO WORKS
SCALE
PAGE
CHECKED BY
DRAWN BY
DATE
1:75@A1
01 OF 01
MMP
CS
–
DRAWING NUMBER
1919_SW_LIC_00
REV
–