Appendix B

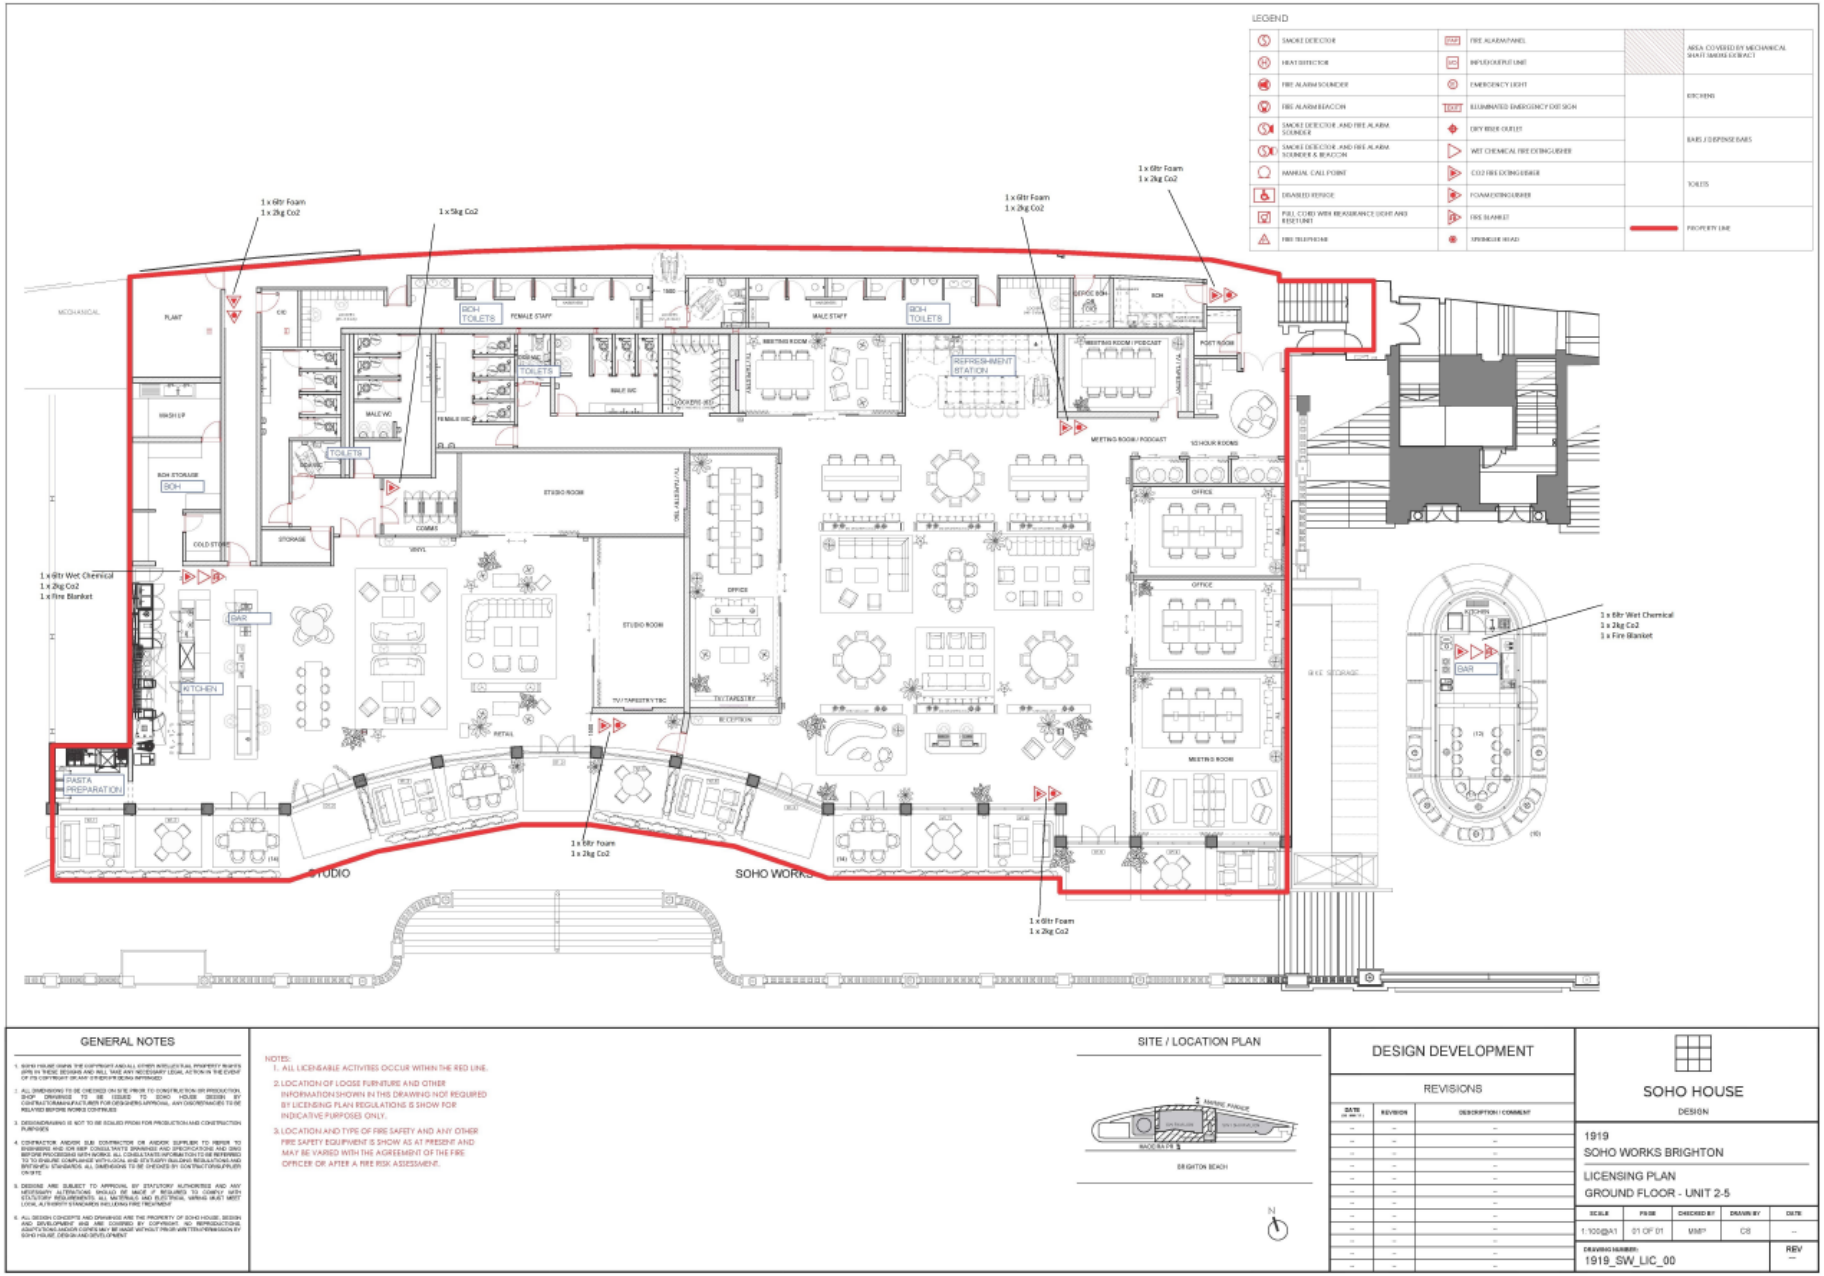
LEGEND
SMOKE DETECTOR
HEAT DETECTOR
FIRE ALARM SOUNDER
FIRE ALARM BEACON
SMOKE DETECTOR AND FIRE ALARM SOUNDER
SMOKE DETECTOR AND FIRE ALARM SOUNDER & BEACON
MANUAL CALL POINT
DISABLED RESIGE
PULL CORD WITH REASSURANCE LIGHT AND RESET UNIT
FIRE ALARM PANEL
INPUT/OUTPUT UNIT
EMERGENCY LIGHT
ILLUMINATED EMERGENCY EXIT SIGN
DRY RISER OUTLET
WET CHEMICAL FIRE EXTINGUISHER
CO2 FIRE EXTINGUISHER
FOAM EXTINGUISHER
FIRE BLANKET
SPRINKLER HEAD
AREA COVERED BY MECHANICAL SHAFT (MVHR EXTRACT)
KITCHENS
BARS / DISPENSE BARS
TOILETS
PROPERTY LINE
1 x 6ltr Foam
1 x 2kg Co2
1 x 5kg Co2
1 x 6ltr Wet Chemical
1 x 2kg Co2
1 x Fire Blanket
STUDIO
SOHO WORKS
GENERAL NOTES
NOTES:
1. ALL LICENSABLE ACTIVITIES OCCUR WITHIN THE RED LINE.
2. LOCATION OF LOOSE FURNITURE AND OTHER INFORMATION SHOWN IN THIS DRAWING NOT REQUIRED BY LICENSING PLAN REGULATIONS IS SHOW FOR INDICATIVE PURPOSES ONLY.
3. LOCATION AND TYPE OF FIRE SAFETY AND ANY OTHER FIRE SAFETY EQUIPMENT IS SHOW AS AT PRESENT AND MAY BE VARIED WITH THE AGREEMENT OF THE FIRE OFFICER OR AFTER A FIRE RISK ASSESSMENT.
SITE / LOCATION PLAN
BRIGHTON BEACH
DESIGN DEVELOPMENT
REVISIONS
DATE
REVISION
DESCRIPTION / COMMENT
SOHO HOUSE
DESIGN
1919
SOHO WORKS BRIGHTON
LICENSING PLAN
GROUND FLOOR - UNIT 2-5
SCALE
PAGE
CHECKED BY
DRAWN BY
DATE
1:100@A1
01 OF 01
MMP
CS
DRAWING NUMBER:
1919_SW_LIC_00
REV