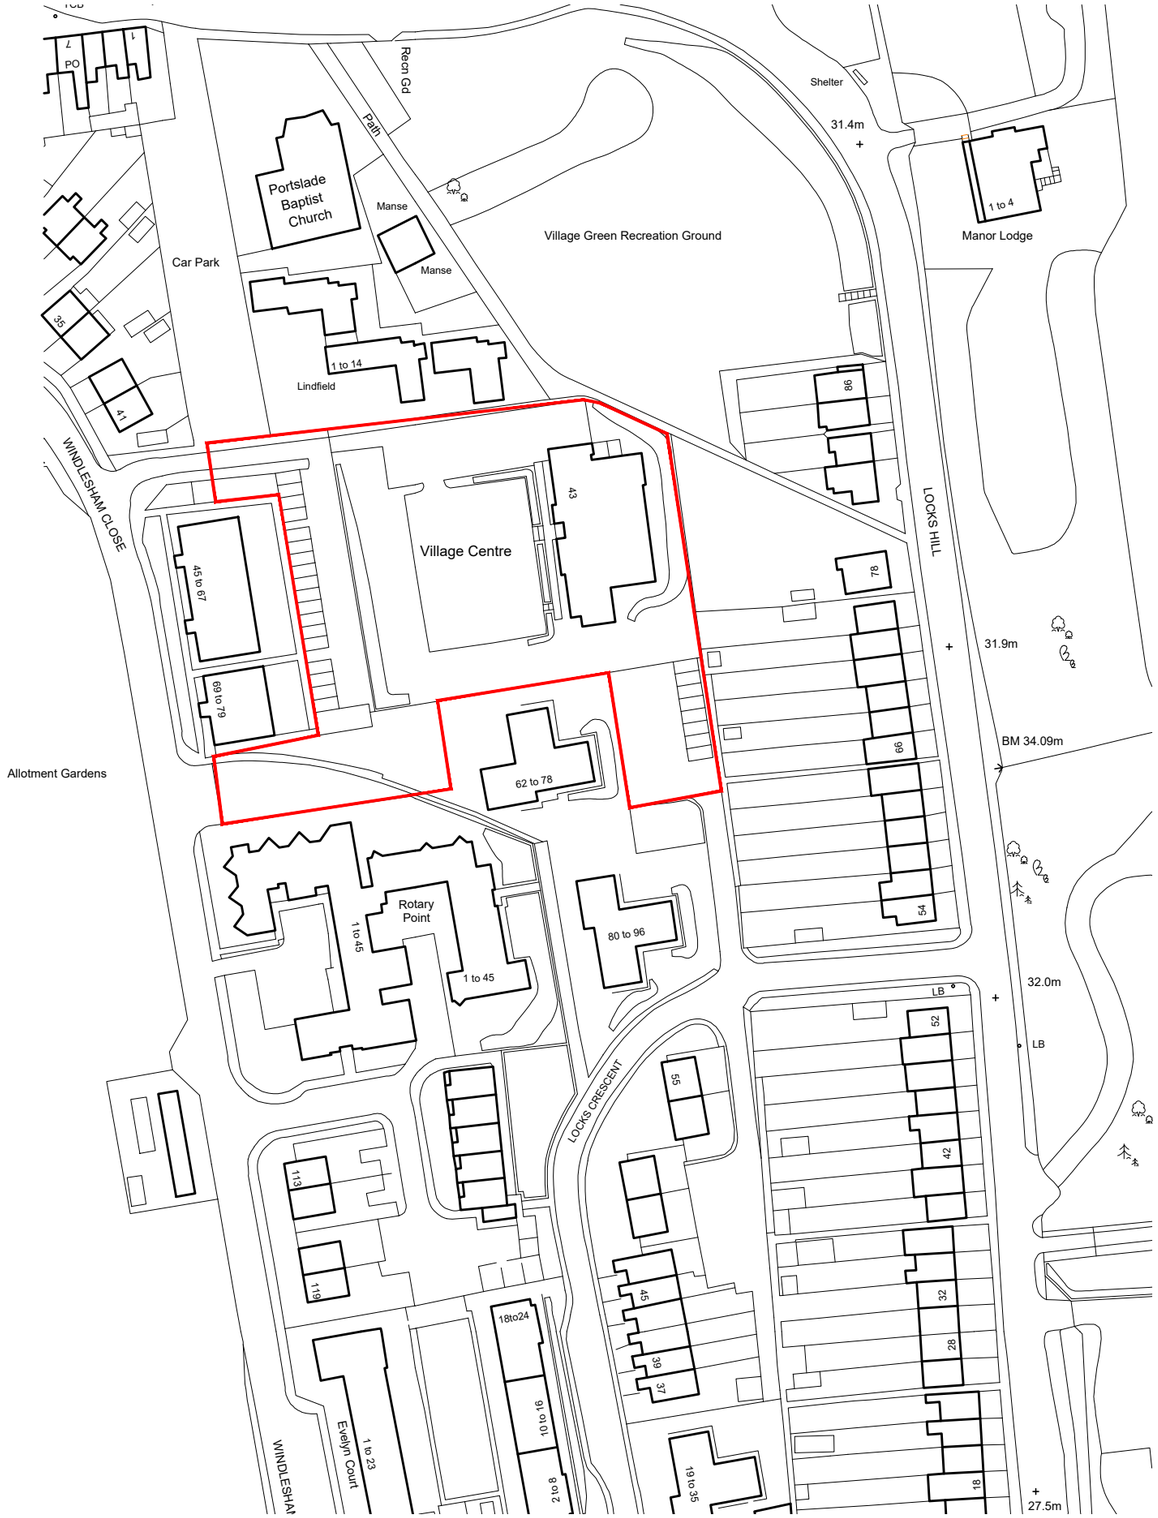

0 10m 50m 100m

Note:
All levels and dimensions are to be checked on site.
This drawing is to be read in conjunction with all relevant consultants' requirements, drawings and specifications.
Any discrepancies between consultants' drawings to be reported to the Contract Administrator before any relevant work commences.

Copyright: 2015 Miller Bourne ©

Notes

Rev	Date	Description	Drawn	Checked
P01	22.02.23	First Issue	CT	CT
-				

Status: S2 - FOR INFO

Portslade Village Centre

Site Location Plan

Scale: 1:1250@A3

Ref Number: NN030-MBA-ZZZZ-0000-DR-A-001000

Rev: P01

MILLERBOURNE ARCHITECTS
332 Kingsway
Hove East Sussex
BN3 4QW
T: 01273 411399
design@miller-bourne.co.uk