BH2023 03111 - 22 Eley Crescent

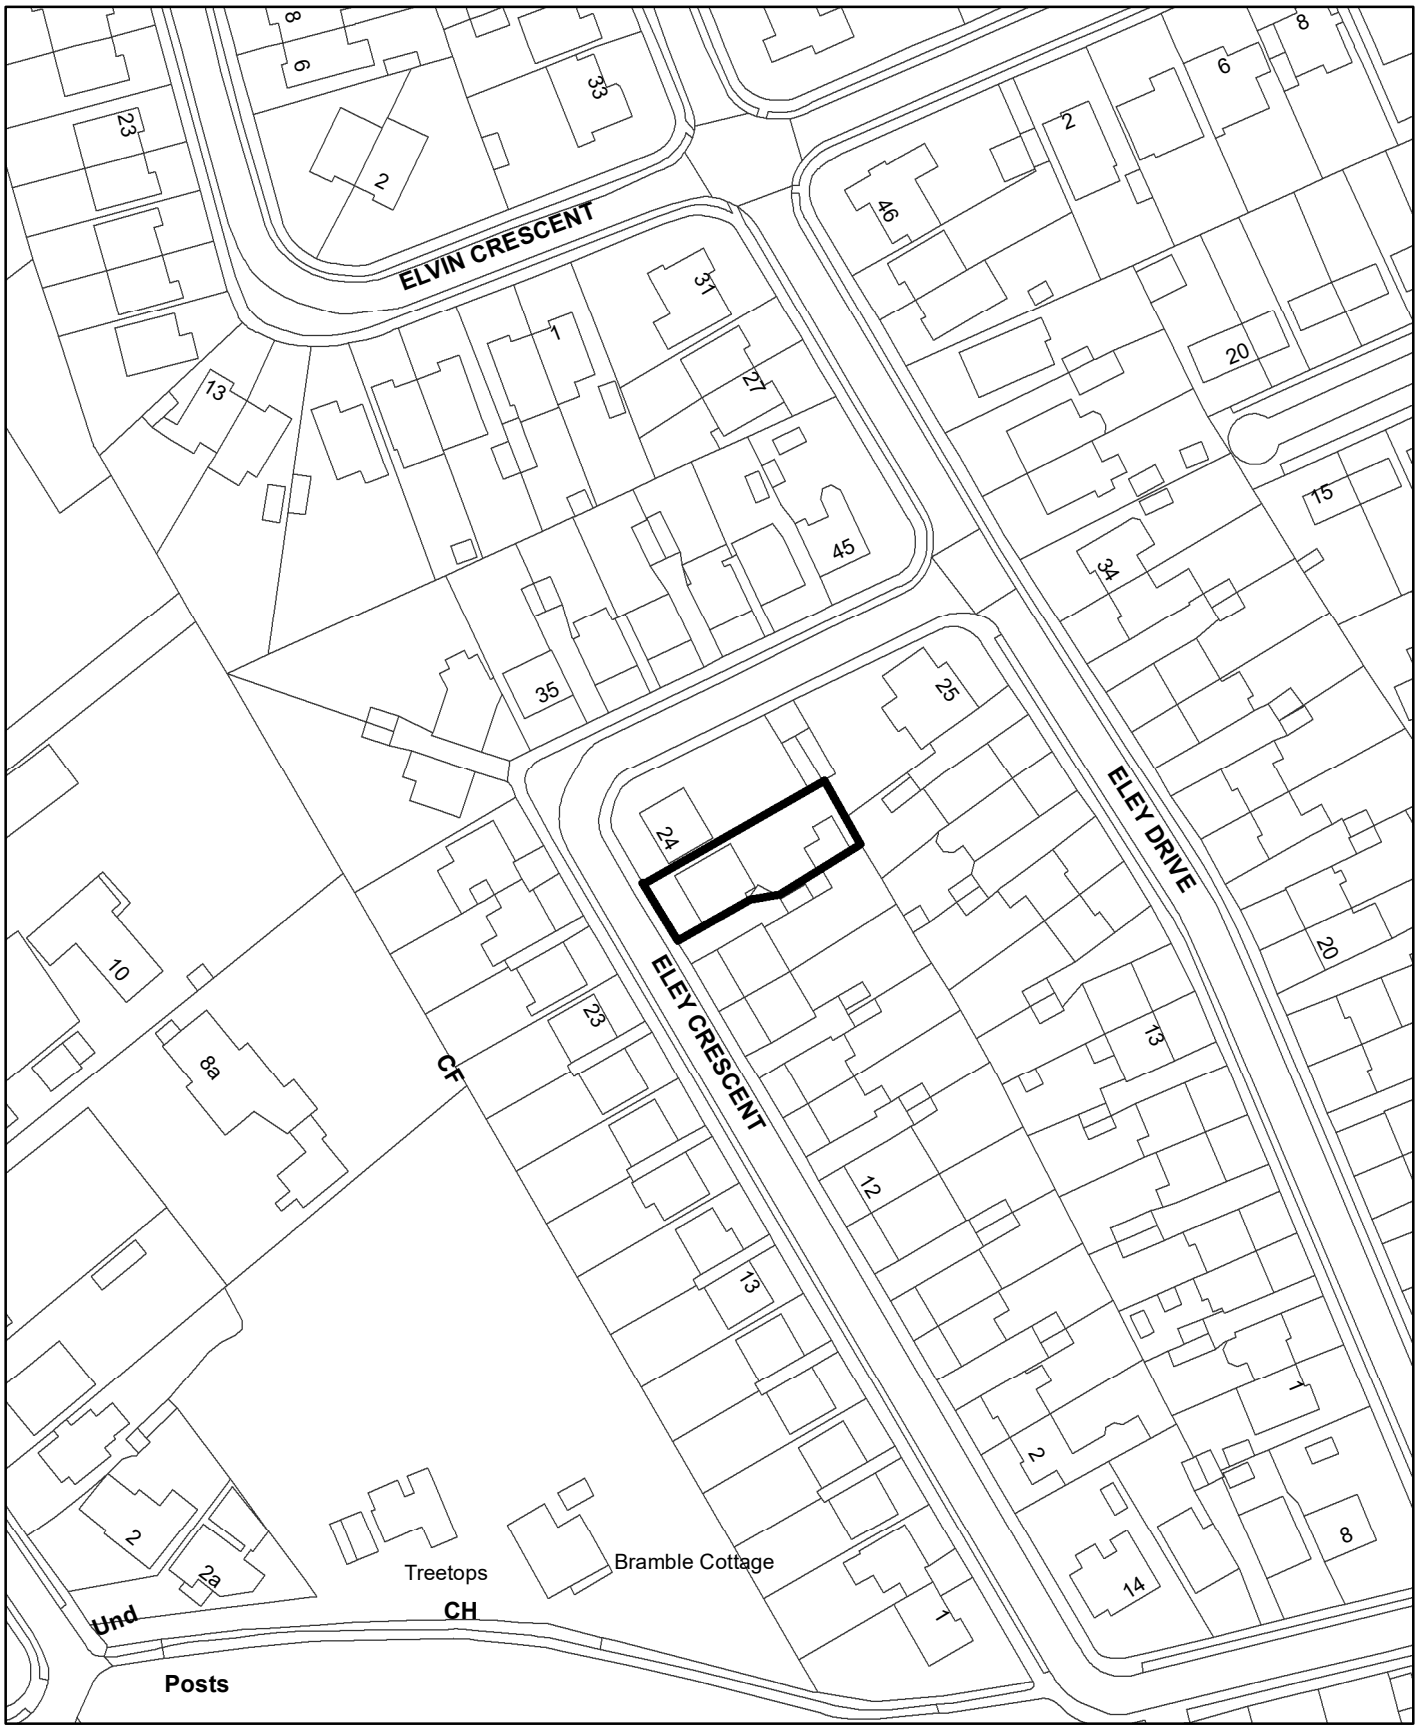

Scale: 1:1,250

(c) Crown Copyright. All rights reserved. Licence: 100020999, Brighton & Hove City Council. 2023.