50 linear meter

Alcohol Boundary
Alcohol Display Area
Alcohol Storage Area
Staff Only Area
CUSTOMER AREA

FIRE EXTINGUISHER
FIRE ALARM
SMOKE & HEAT
FIRE DISPLAY LIGHT
FIRE EXIT
FIRE Blanket
CCTV CAMERA
SOUNDER
HEAT DETECTOR
WET CHEMICAL EXTINGUISHER
FIRE ALARM PANEL

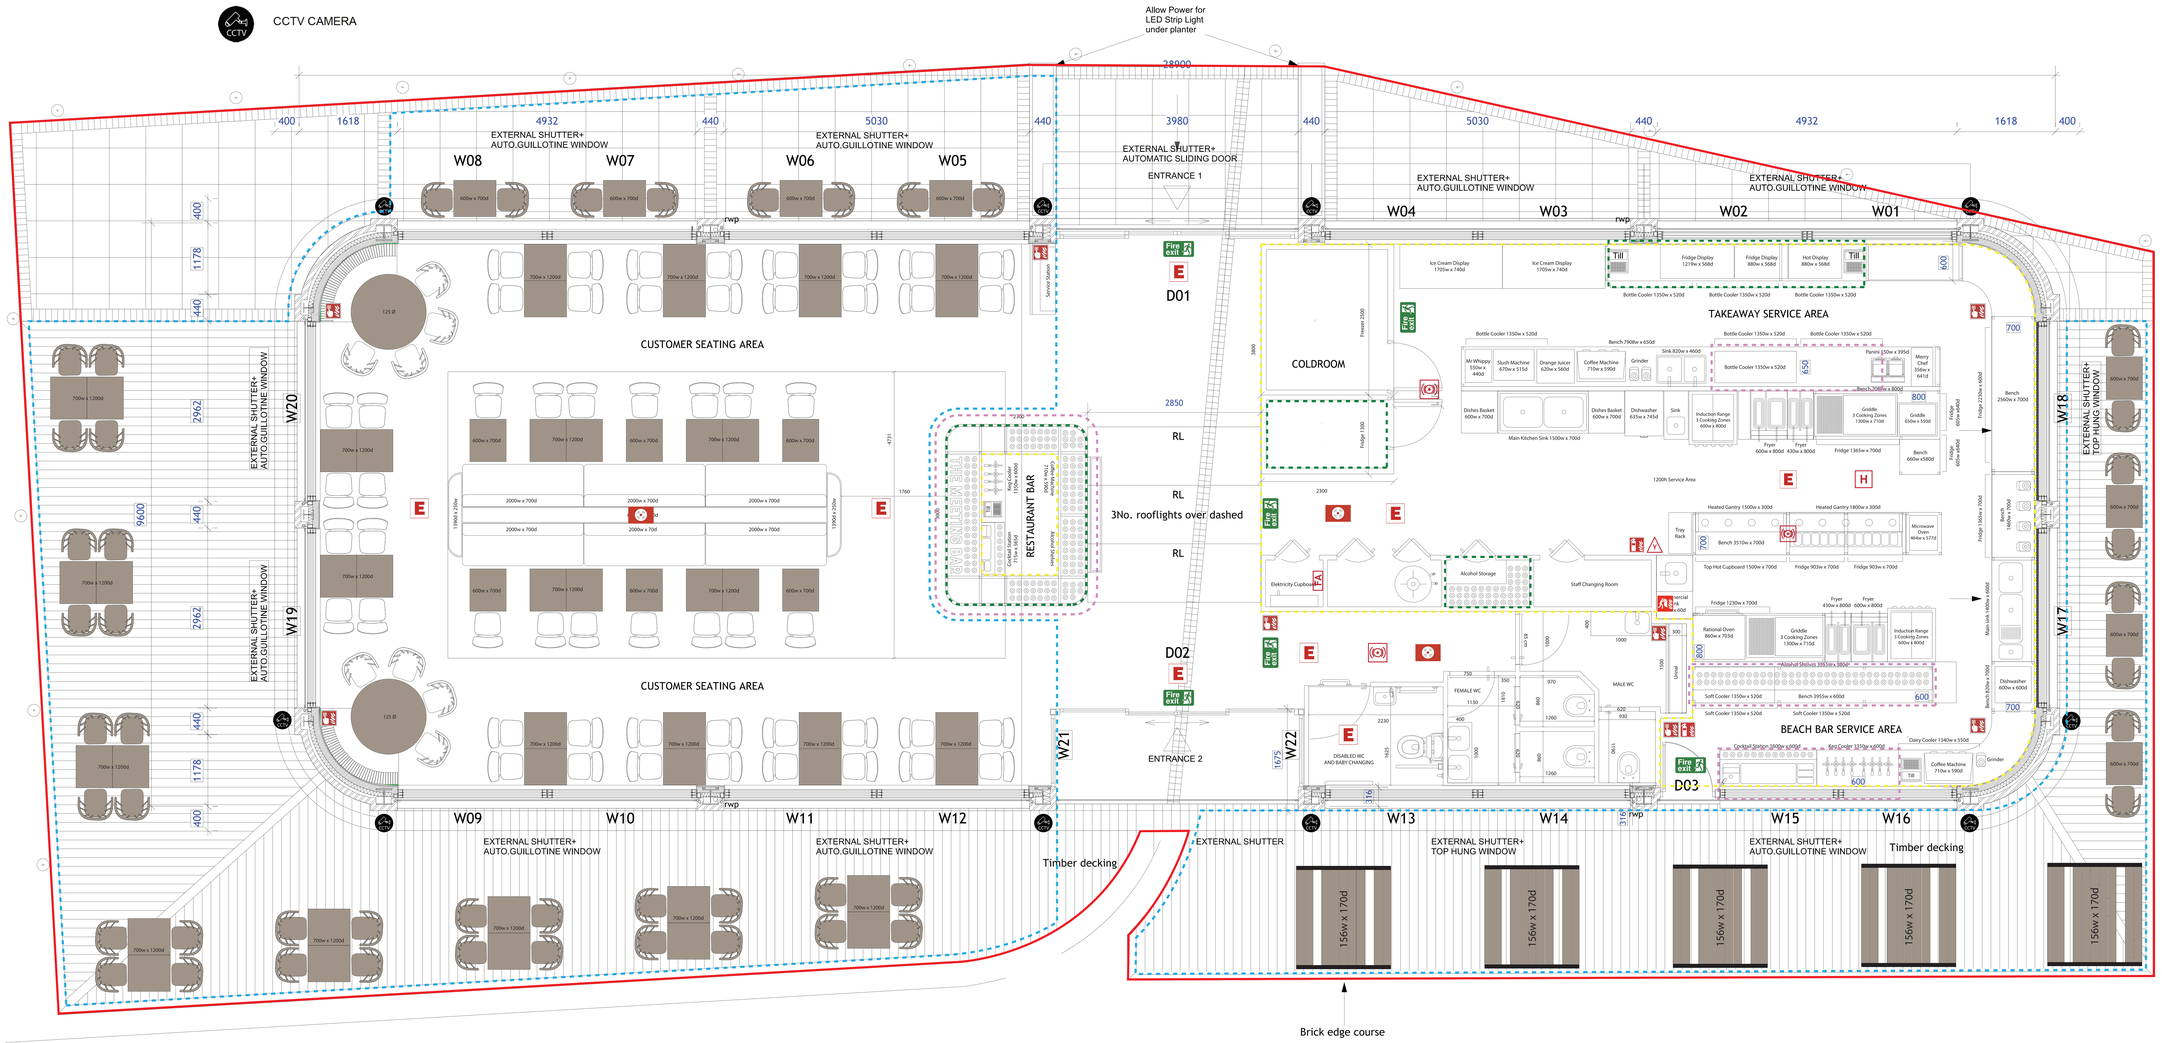

01 Floor Plan
Scale: 1:50

REV	Description	By	Date
H	Border line and decorative railing added. Entrance glass canopy made smaller.	ot	15/07/2024
G	Decking and railings revised	ot	25/06/2024
F	Glass canopies and decking added	ot	18/06/2024
E	Insulation details revised to achieve new target u-values following SBEM.	yu	07/04/2024
D	Steel structure and associated components revised	yu	26/03/2024