BH2025 03063 - 77 Braemore Road

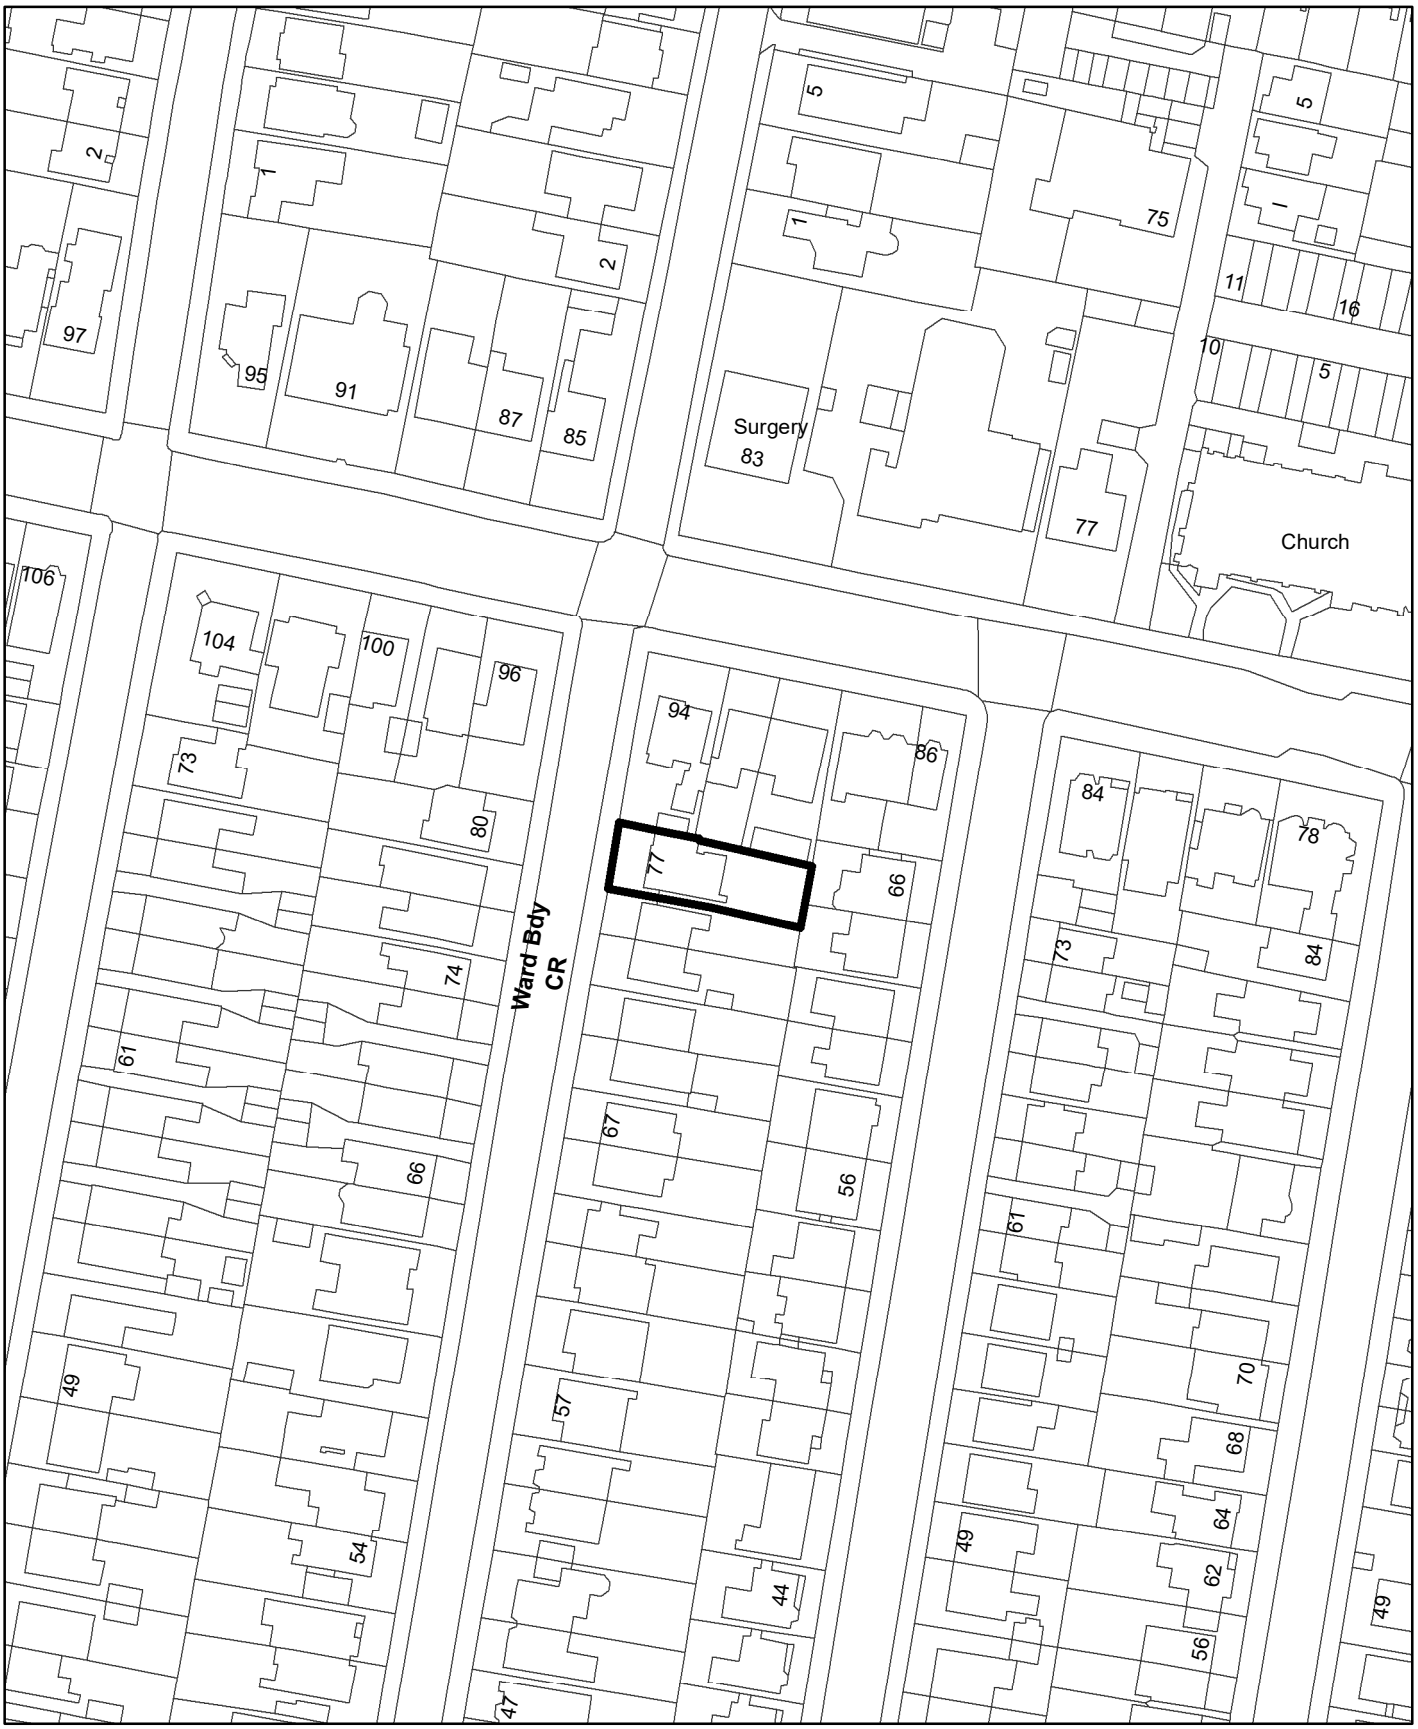

Brighton & Hove City Council

Scale: 1:1,250

© Crown copyright and database rights 2024 OS AC0000849956. Brighton & Hove City Council.