BH2026 01213 - Flat 9, 191 Kingsway

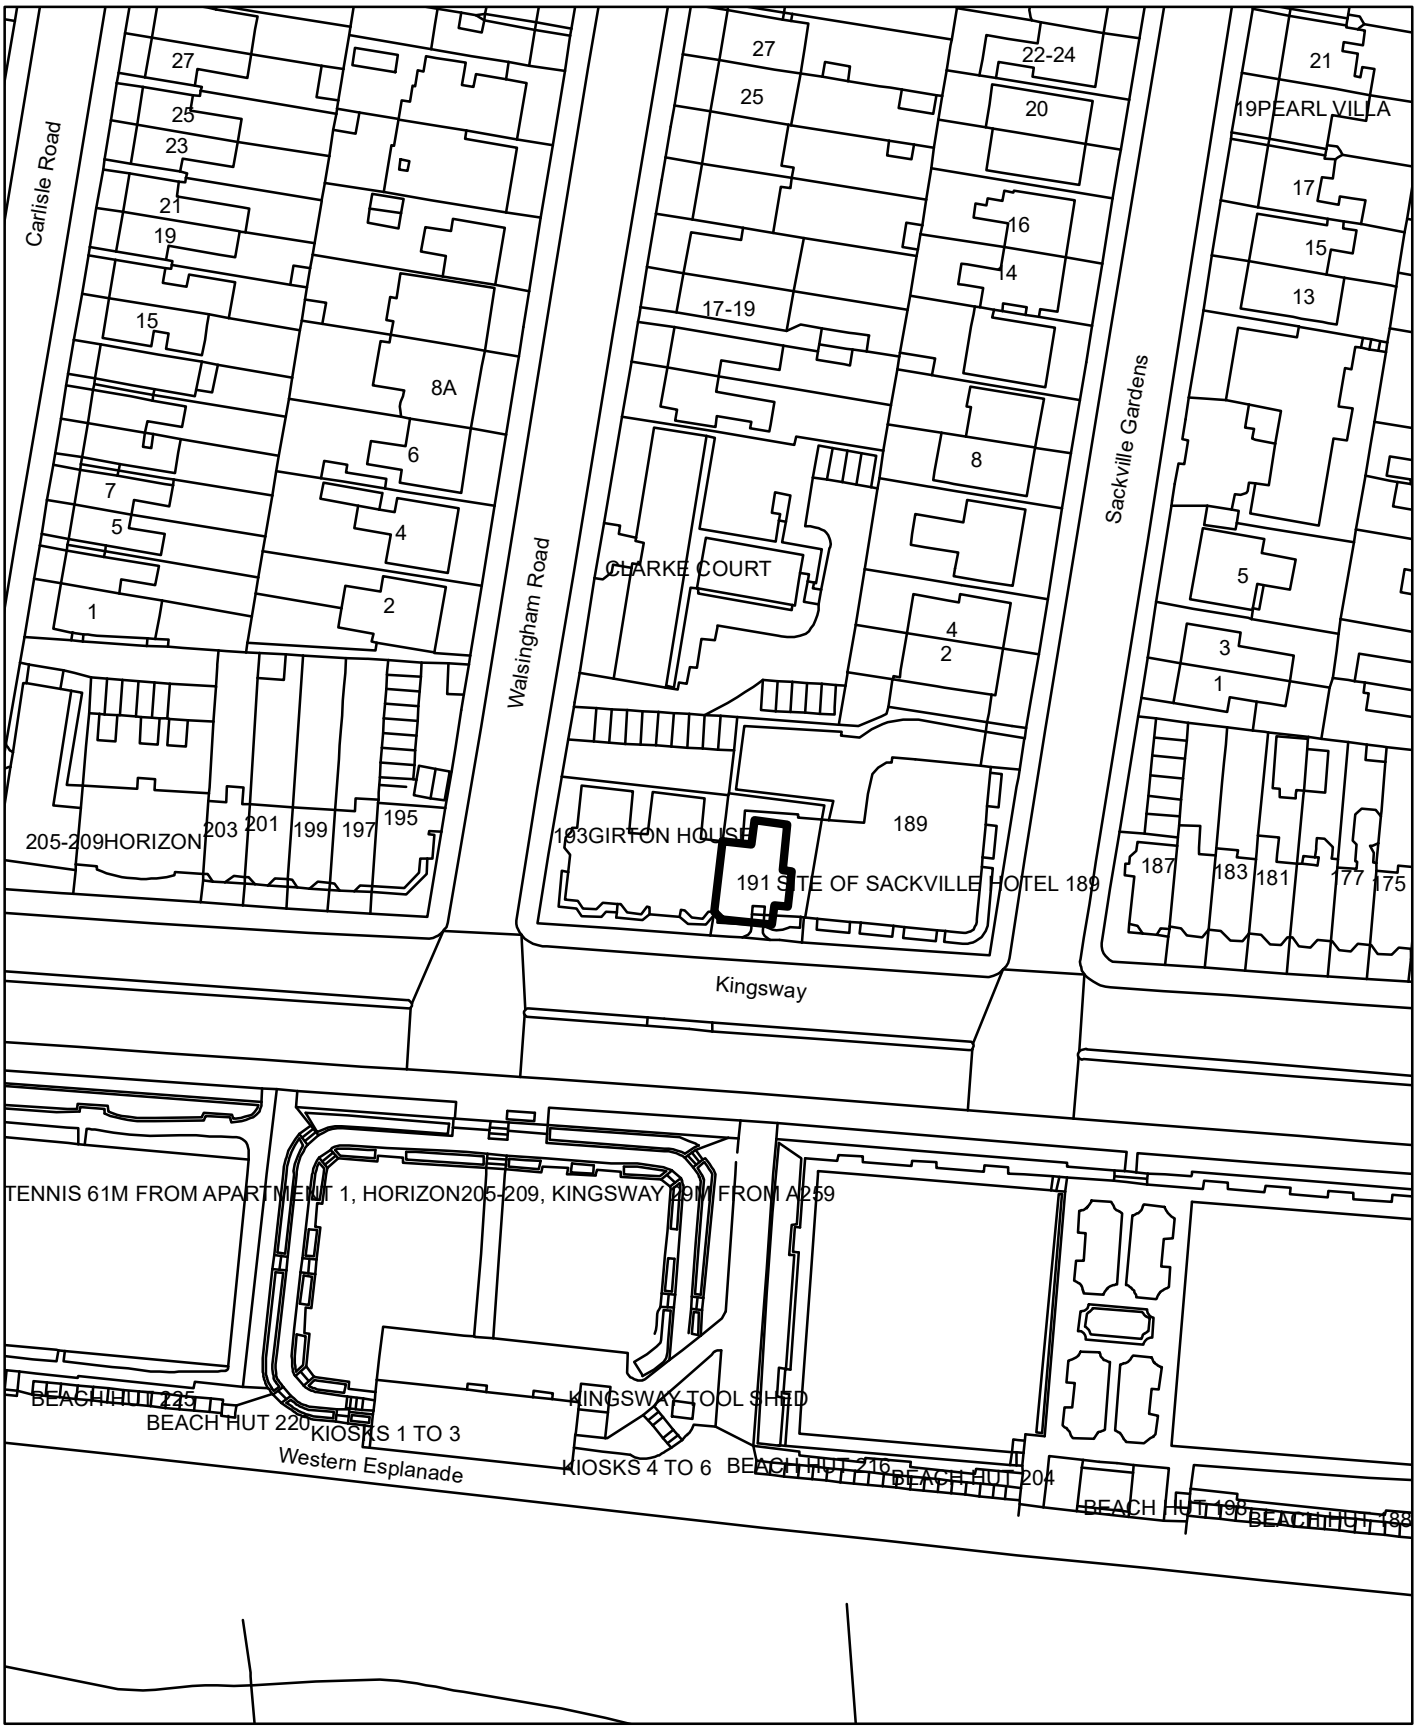

Brighton & Hove City Council

Scale: 1:1,250

© Crown copyright and database rights 2026 OS AC0000849956. Brighton & Hove City Council.