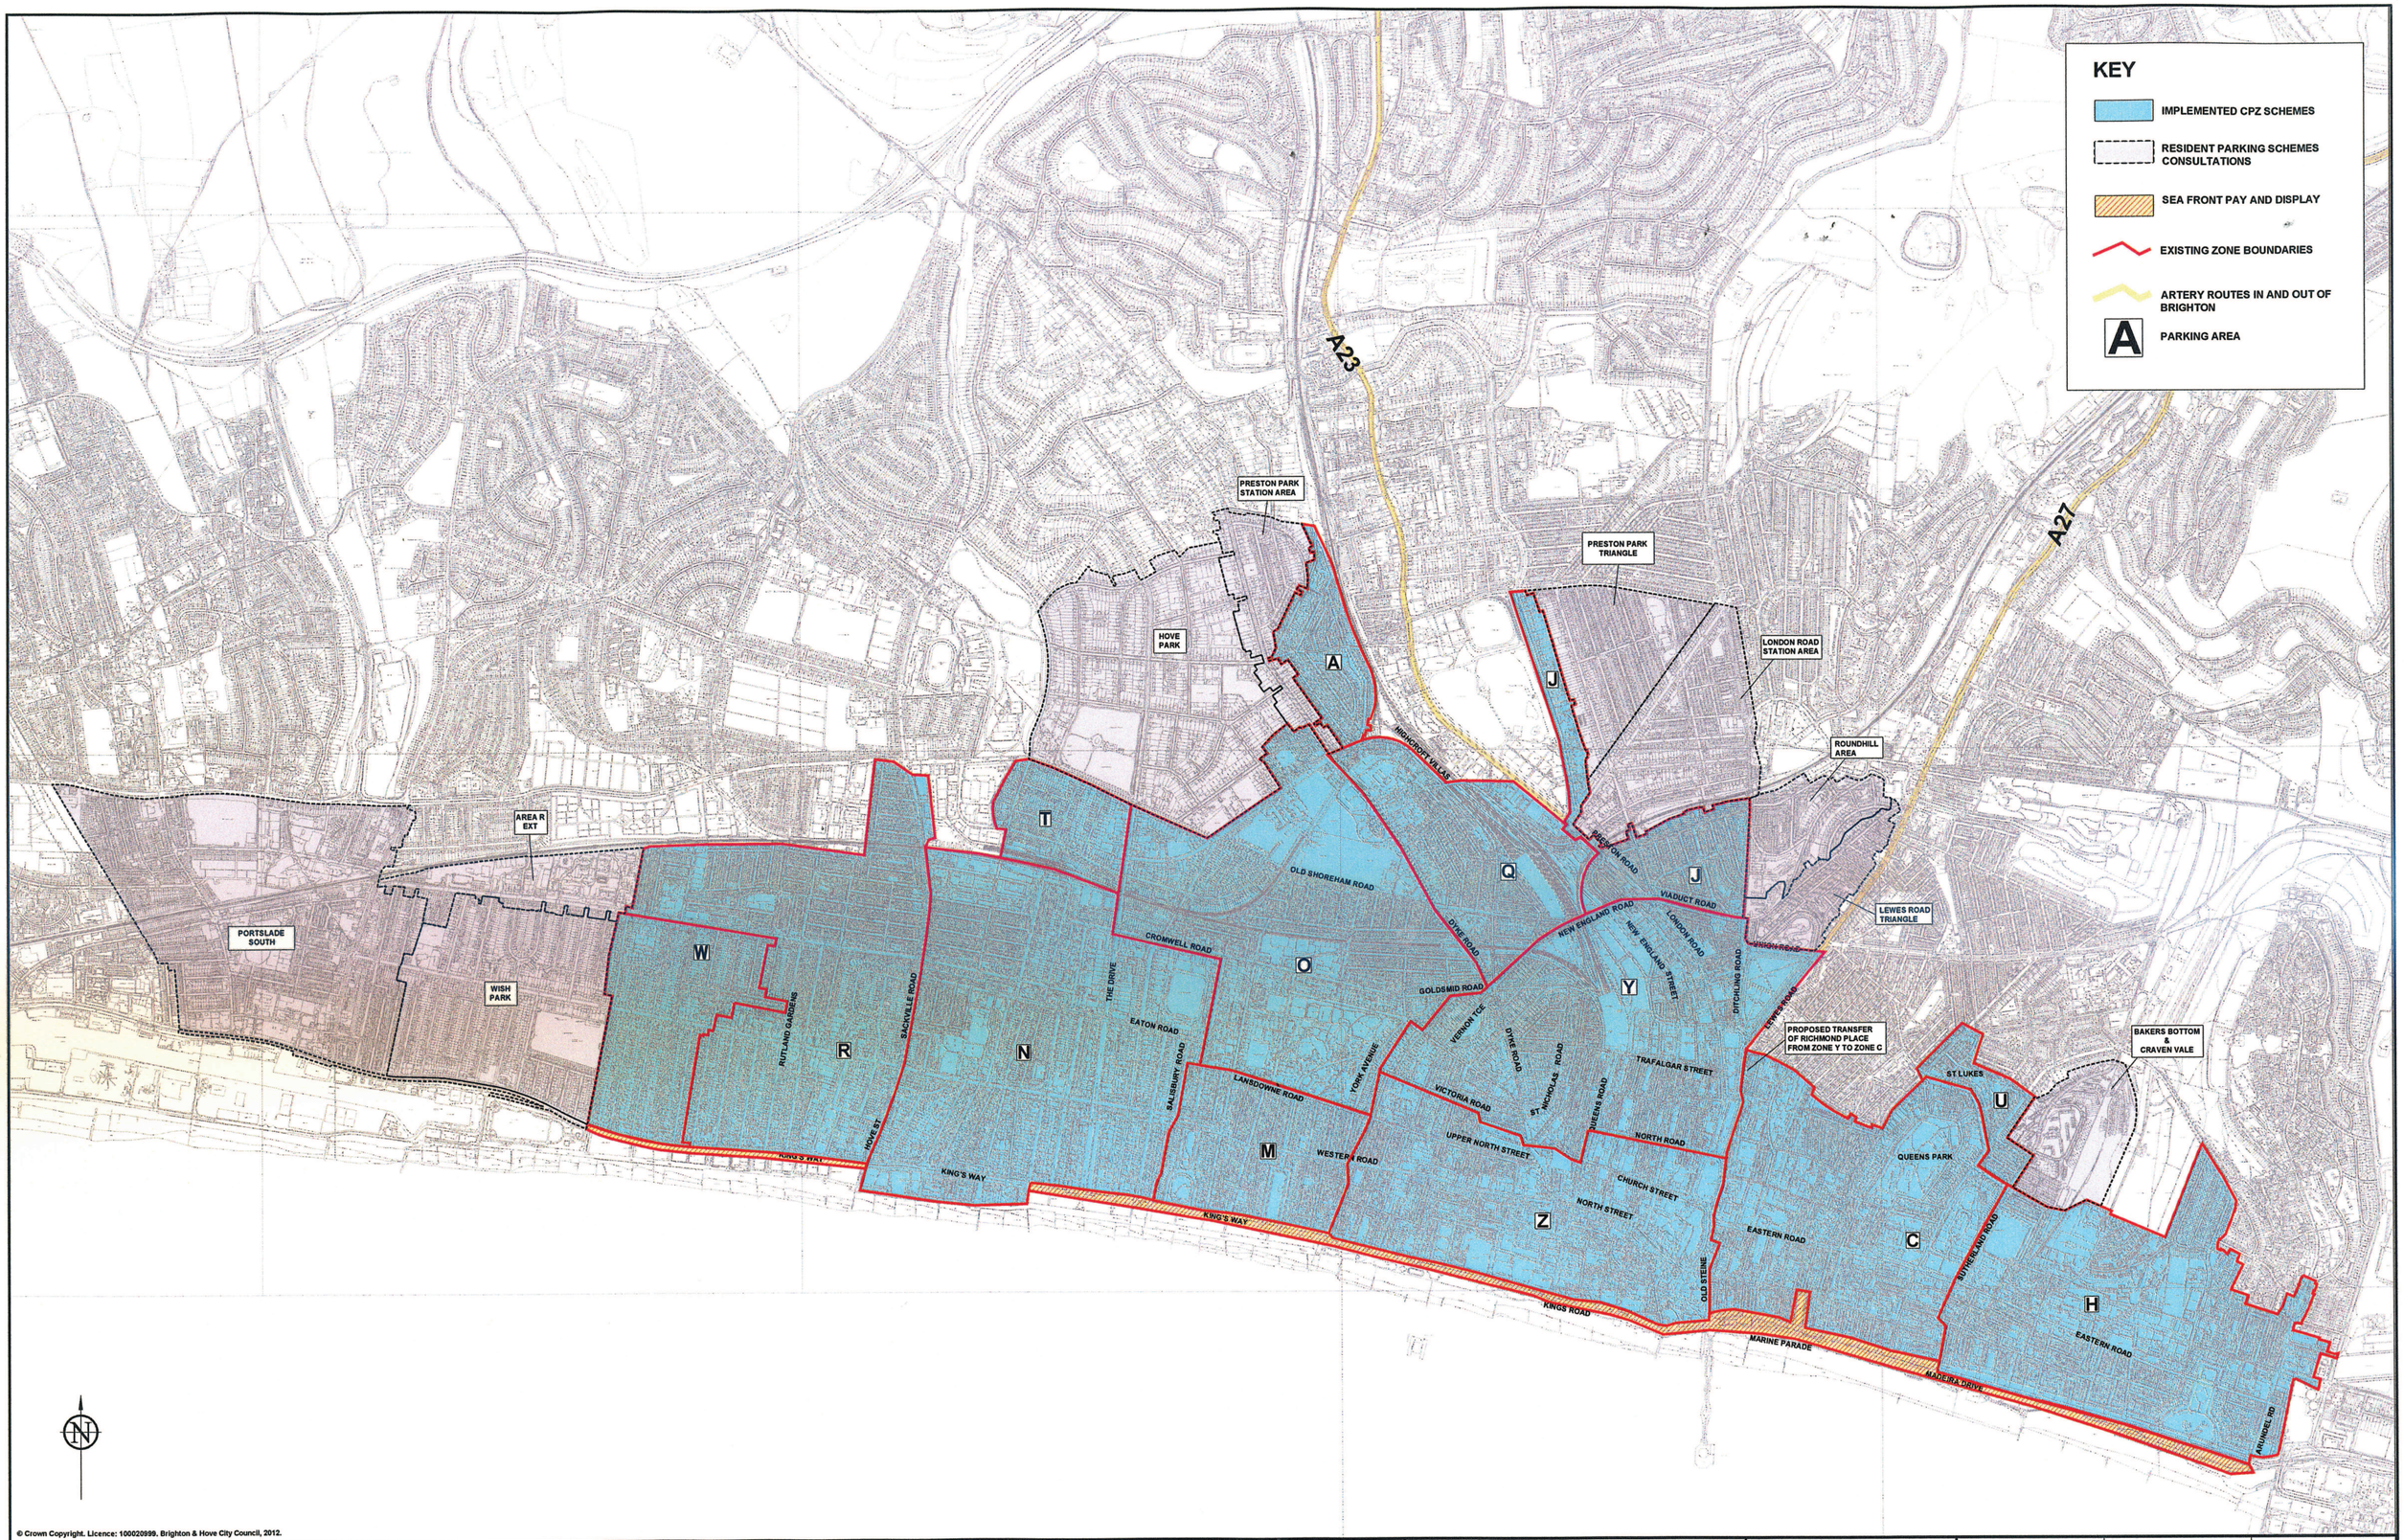

© Crown Copyright. Licence: 100020999. Brighton & Hove City Council, 2012.

Rev.	Date	Revision detail	Drawn	Checked	Approved
F	OCT '10	Areas H and J amended, timetable deleted. Hanover and Portslade consultation areas deleted	P.T.		
E	OCT '09	Areas J & O amended, Area A added.	P.T.		
D	MAR '09	Current area of consultation amended	P.T.		
C	MAR '09	Stanford deleted and Preston Pk areas amended	P.T.		
B	OCT '08	Stanford and Preston Pk areas amended	P.T.		
A	JAN '08	Colours and table added to proposed areas	P.T.		

Rev.	Date	Revision detail	Drawn	Checked	Approved
L	NOV'12	City wide parking review areas added	P.T.		
K	July'12	Areas C and H extended	P.T.		
J	Sept'11	New areas of consultation added and amended.	P.T.		
H	Aug'11	New areas of consultation added plus future cabinet areas	P.T.		
G	Aug'11	Area A extension added	P.T.		

Client: CITY INFRASTRUCTURE

PARKING INFRASTRUCTURE

Job title: Appendix A

Drawing Title: Map of proposed areas for parking reviews

Brighton & Hove City Council

Scale	Original drg. size	Date
NTS	A0	20/11/07
Drawn: P.T.	Checked: -	Approved: -
Drawing status: -	Drawing Number: B&H/CENTRAL/004	Rev: L