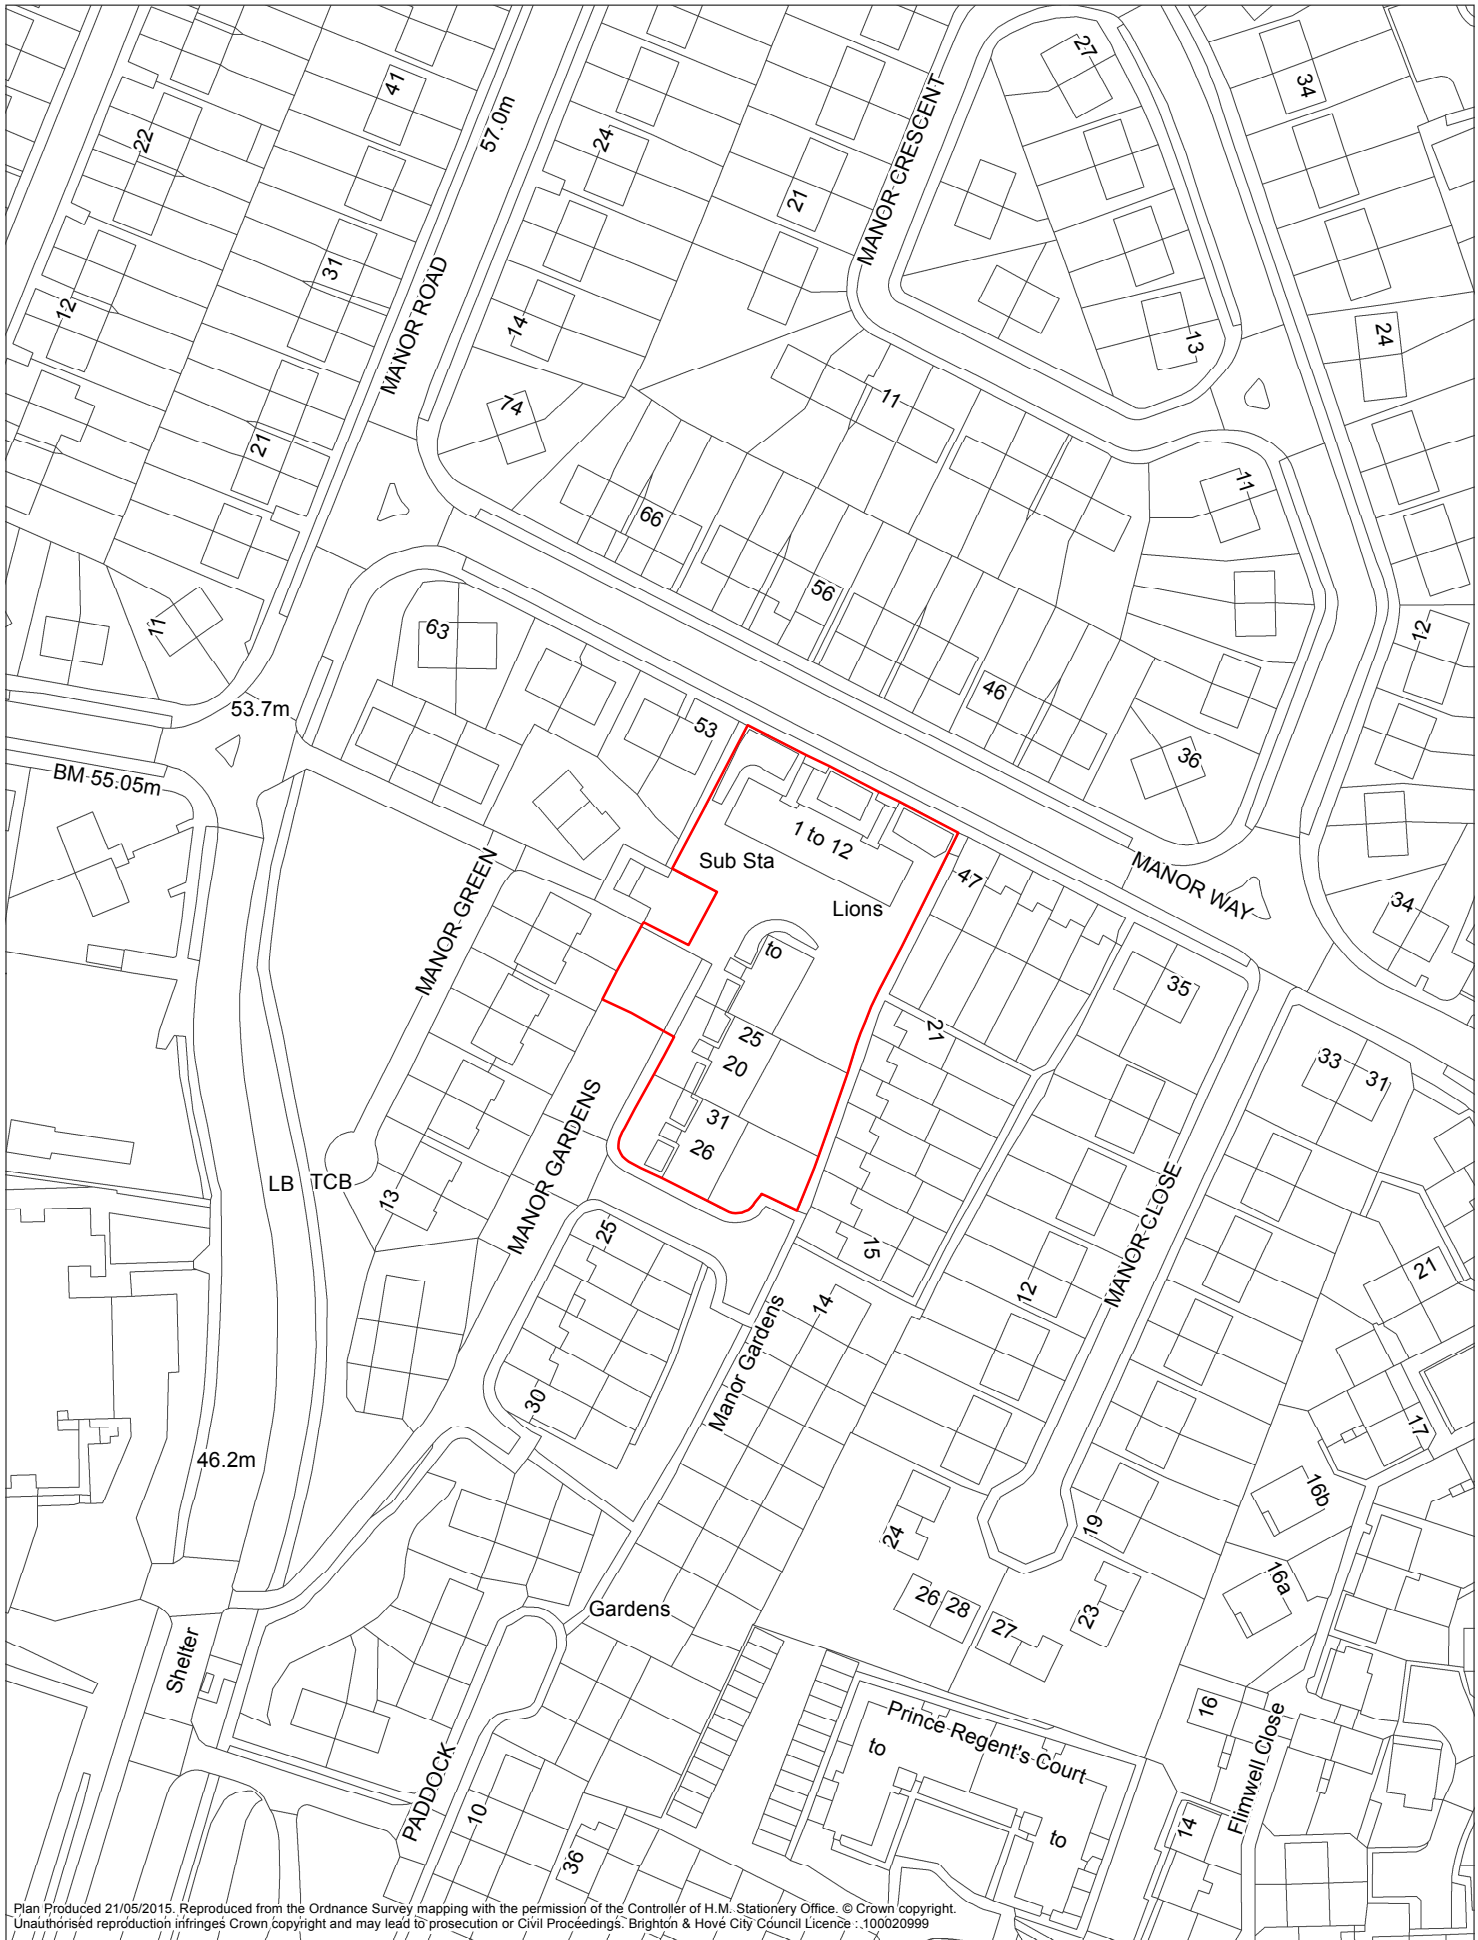

Plan Produced 21/05/2015. Reproduced from the Ordnance Survey mapping with the permission of the Controller of H.M. Stationery Office. © Crown copyright. Unauthorised reproduction infringes Crown copyright and may lead to prosecution or Civil Proceedings. Brighton & Hove City Council Licence :.100020999

Brighton & Hove City Council

Lions Court, Manor Way, Brighton

Scale 1:1,250