This map is reproduced from Ordnance Survey material with the permission of Ordnance Survey on behalf of the Controller of Her Majesty's Stationery Office © Crown copyright. Unauthorised reproduction infringes Crown copyright and may lead to prosecution or civil proceedings. (100032379) (2017) | Contains Ordnance Survey data © Crown copyright and database right (2017)

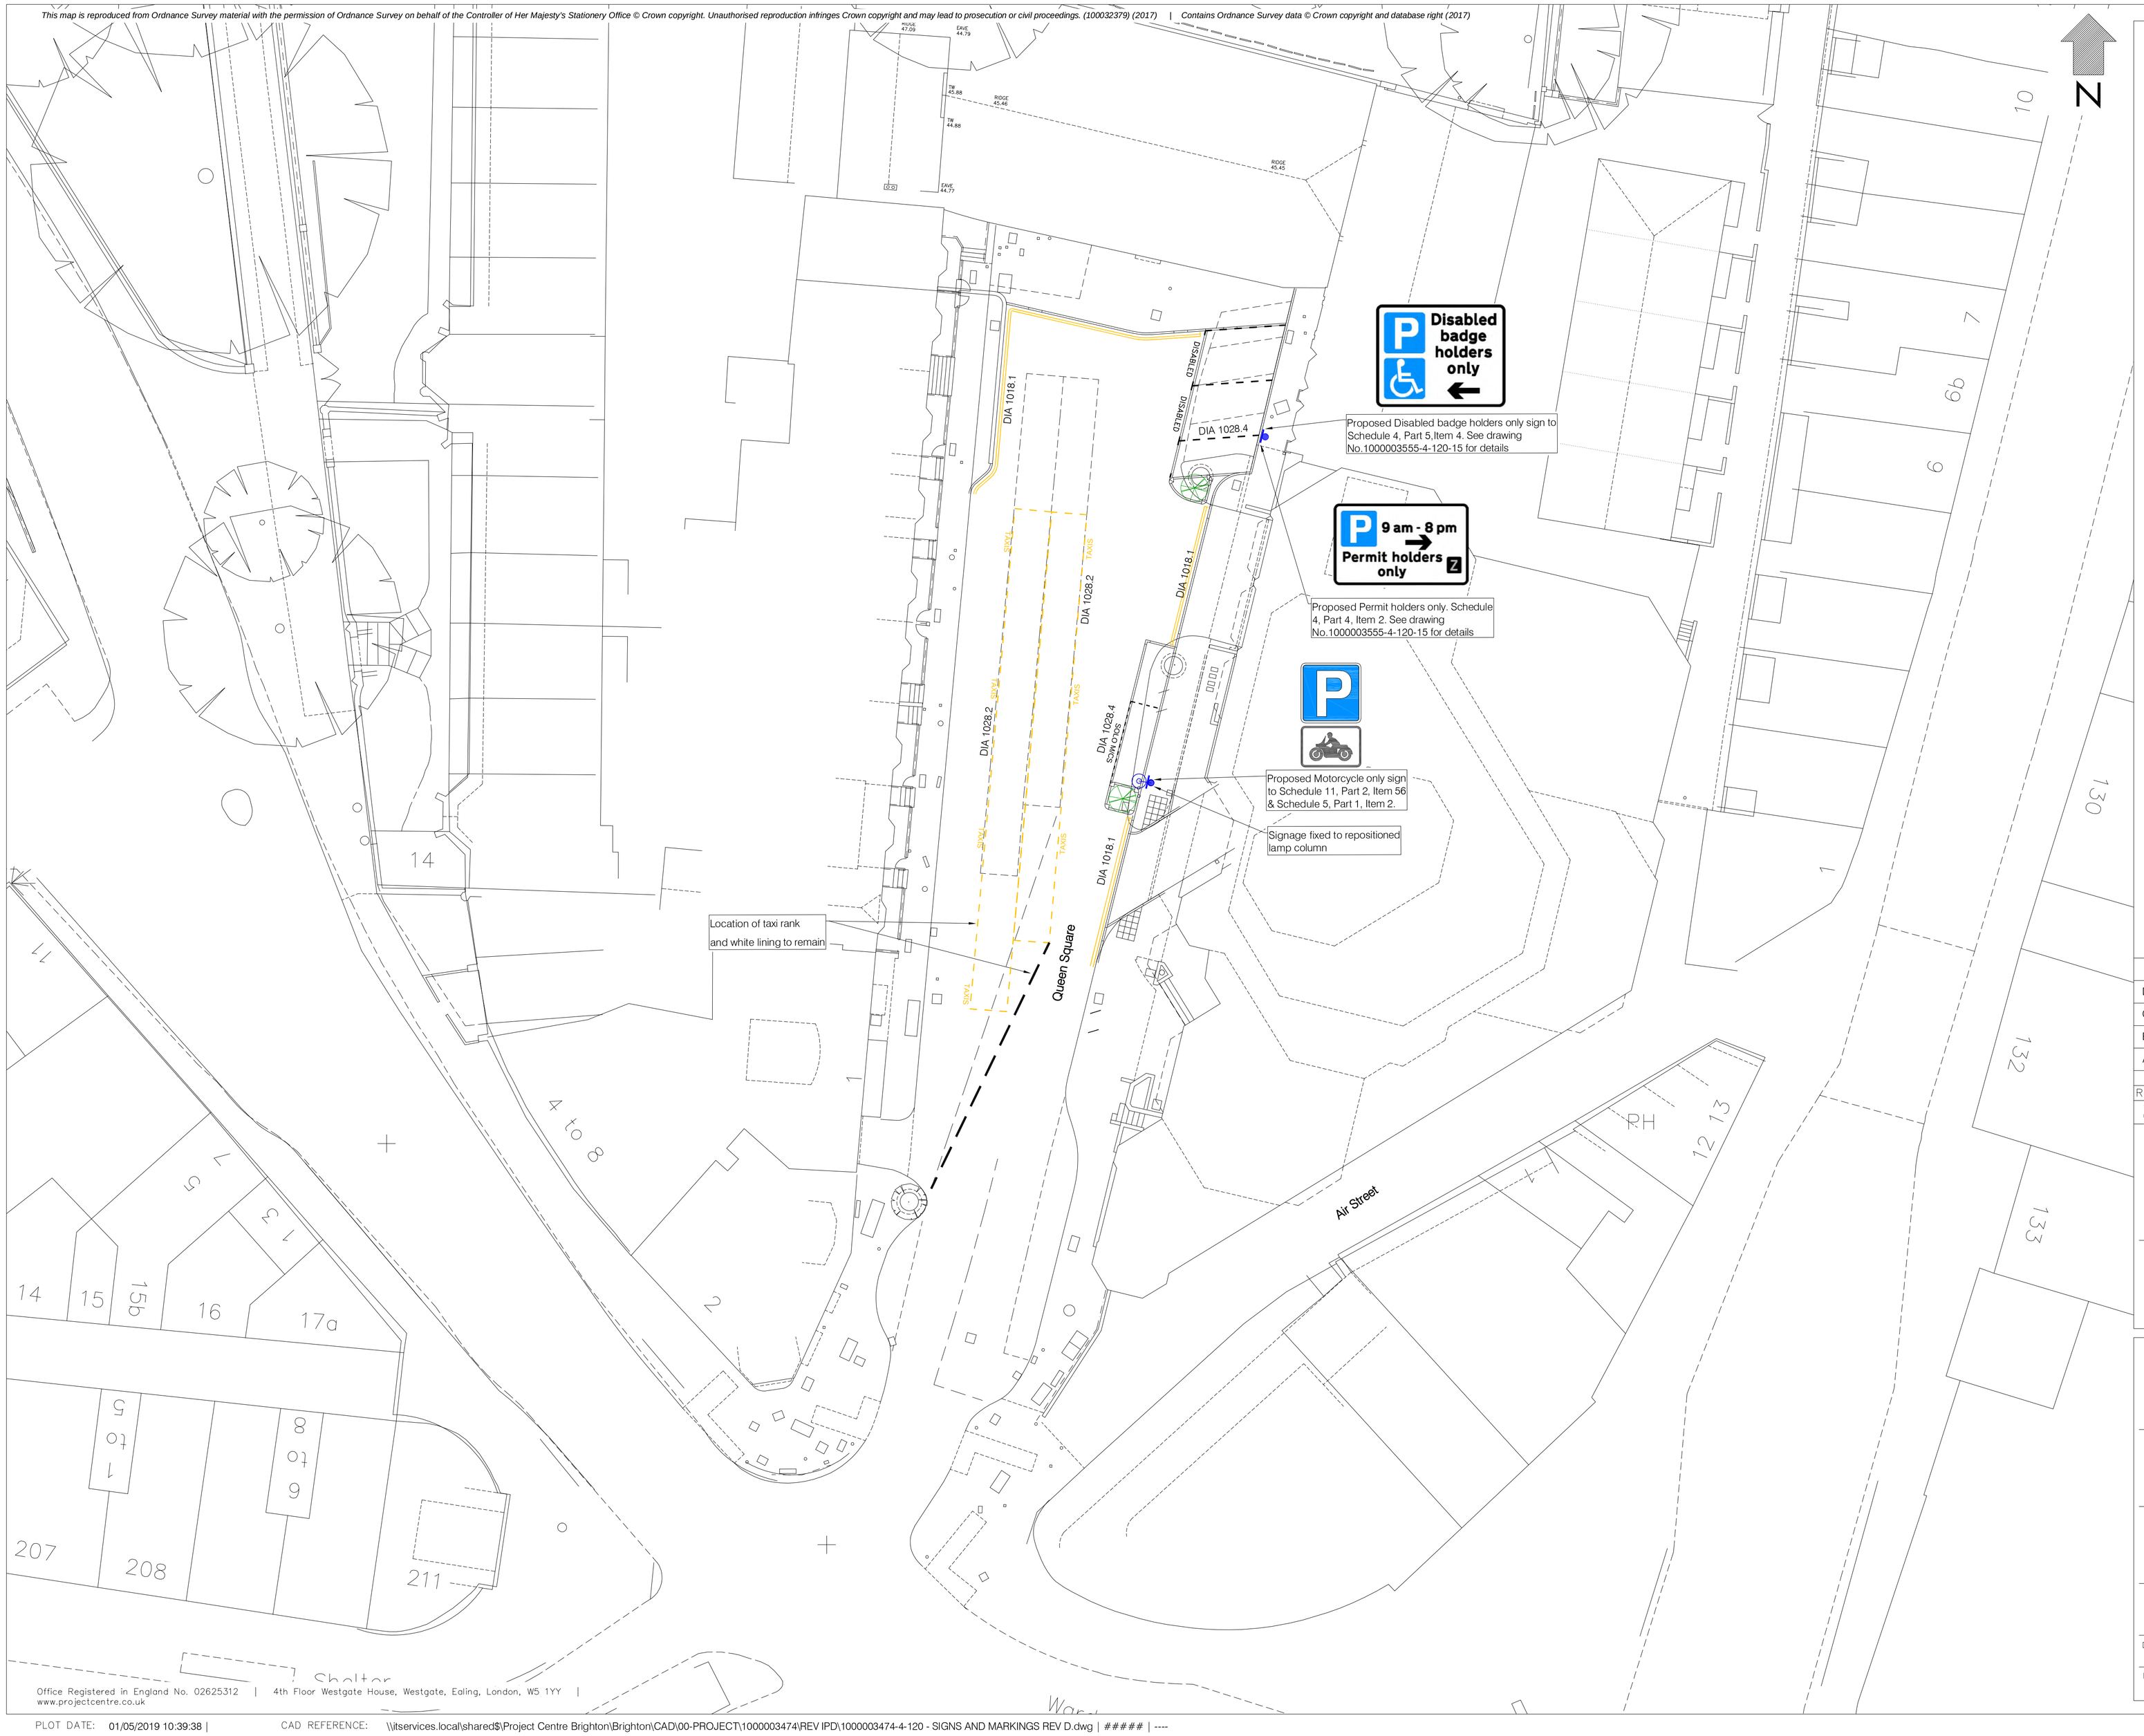

NOTES:

1. All signing and lining references to TSRGD 2016.
2. All works to be undertaken within the specification for highway works.
3. All new sign posts to be 50 x 50 RHS with foundation for post 300 x 300 x 650 ST4 concrete.
4. Mounting heights of lower signs at 2.3m.

0 2 4 6 8 10m 1:200 @ A1 1:400 @ A3

Rev	Date	Description	Drn	Chk	App
D	30.04.19	AMENDMENTS TO DOUBLE YELLOWS	ID	GW	GW
C	28.11.2018	MINOR AMENDMENTS	IC	GW	GW
B	27/09/18	MINOR AMENDMENTS	RH	RH	GW
A	01.05.2018	AMENDED FOLLOWING BHCC COMMENTS	IC	RH	GW
-	26.02.18	S278 Application	IC	PT	RH

This drawing has been specifically prepared to meet the requirements of the named client and may contain design and innovative features which differ from conventional design standards.

PROJECT CENTRE

38 Foundry Street
Brighton
BN1 4AT
Tel: +44 (0)1273 627189
Fax: +44 (0)1273 627199
Email:
info@projectcentre.co.uk

ISO 9001 Quality Management FS 77166

Client
M K BUILD LTD

Project
APARTHOTEL
QUEEN SQUARE, BRIGHTON

Drawing Title
TRAFFIC SIGNS AND ROAD MARKINGS

Drawing Status
FOR APPROVAL

Drawn	Designed	Date	Scale	Size
ID	ID	30.04.19	1:200@A1	A1

Drawing No. 1000003474-4-120-01 | Rev D

Office Registered in England No. 02625312 | 4th Floor Westgate House, Westgate, Ealing, London, W5 1YY |
www.projectcentre.co.uk

PLOT DATE: 01/05/2019 10:39:38 | CAD REFERENCE: \\itservices.local\shared$\Project Centre Brighton\Brighton\CAD\00-PROJECT\1000003474\REV IPD\1000003474-4-120 - SIGNS AND MARKINGS REV D.dwg | ##### | ----